

VITA | Fireplaces

North American Designed & Manufactured by CF + D | custom fireplace design



Image shown is for illustration purpose and may include some optional features.

NICO | Suspended Hood with Base Fireplace and Vapor-Fire Burner


LAYOUT DRAWING

REV. I • JAN. 2025

CF + D | custom fireplace design

www.customfireplacedesign.com

NICO | Suspended Hood with Base Fireplace and Vapor-Fire Burner

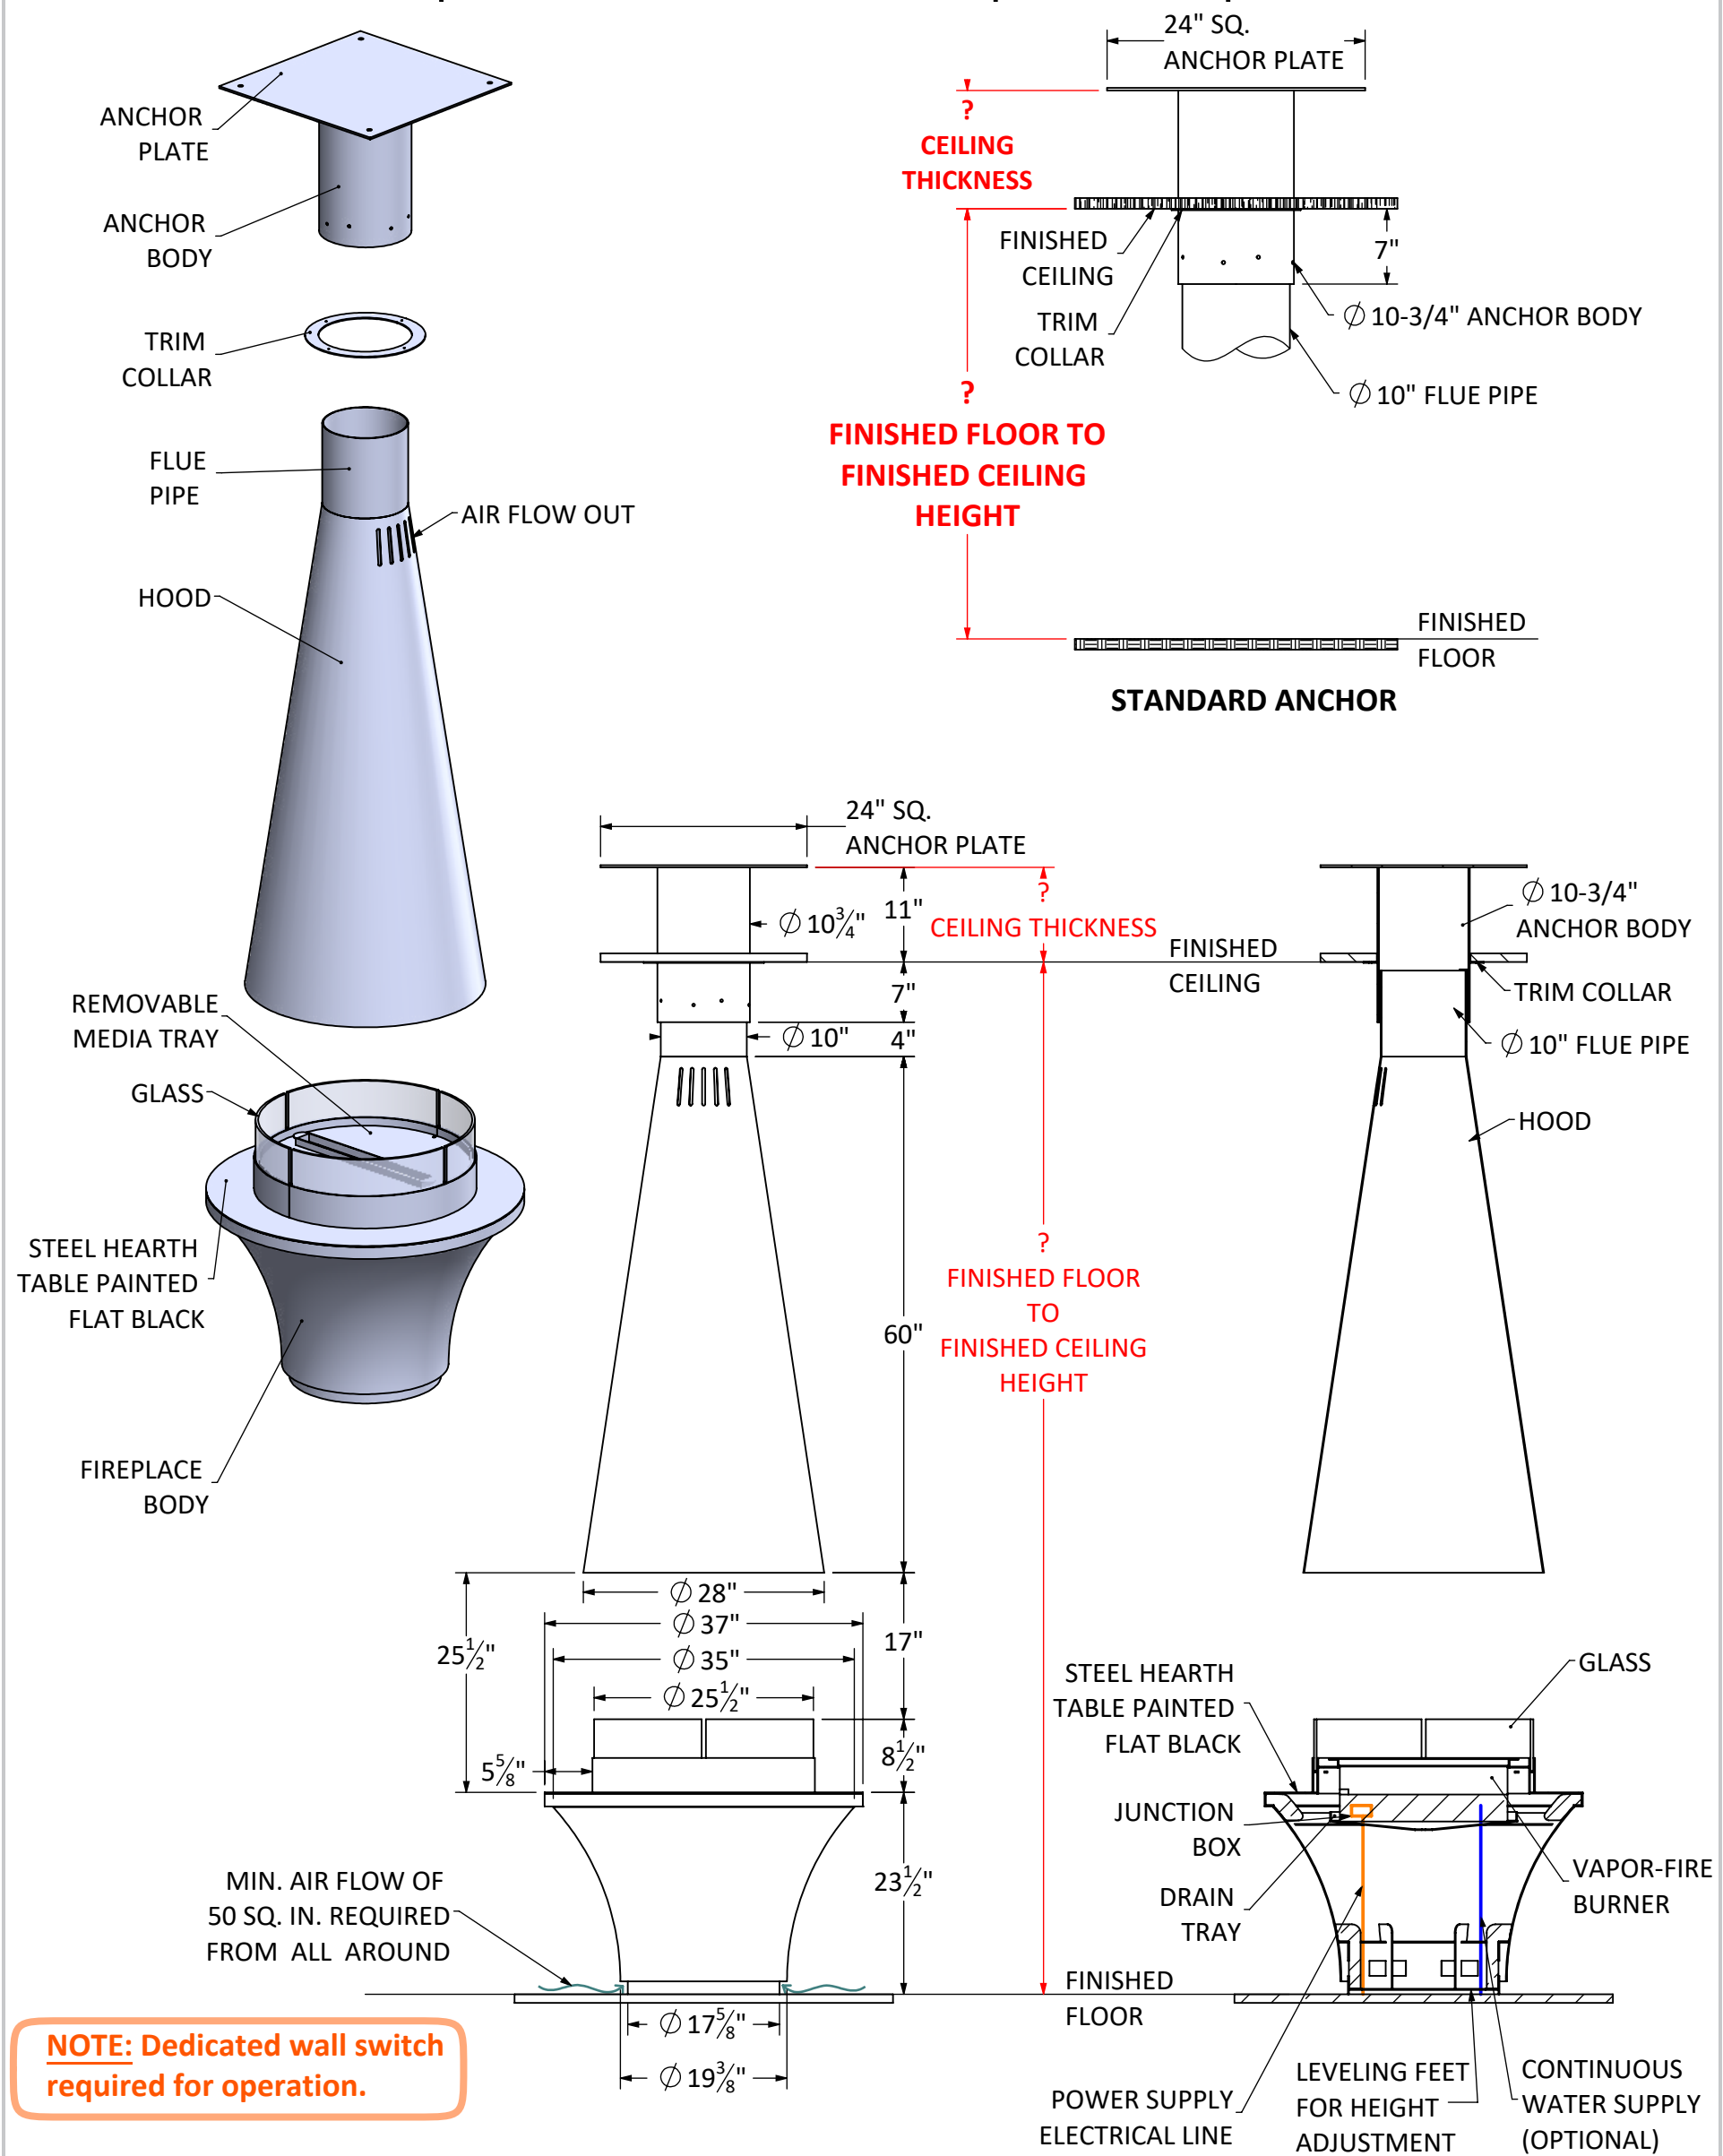





NOTE: Dedicated wall switch required for operation.

Shown with Standard 10 ft. Flat Ceiling Application
with Vapor-Fire
Custom Lengths & Anchor Options Available

SECTION VIEW
SCALE 1:20

Anchor	75 lbs. approx.	UNLESS OTHERWISE SPECIFIED:		NAME	DATE	MODEL:	NICO		
Flue & Hood	140 lbs. approx.	DIMENSIONS ARE IN INCHES TOLERANCES: FRACTIONAL ± ANGULAR: MACH ± BEND ± TWO PLACE DECIMAL ± THREE PLACE DECIMAL ±	DRAWN	MP	5/4/2019	TITLE:	LAYOUT DRAWING		
Fireplace Body	200 lbs. approx.	INTERPRET GEOMETRIC TOLERANCING PER:	CHECKED	MV	5/4/2019				
Total Fireplace Weight	415 lbs. approx.	MATERIAL	ENG APPR.						
*Each add'l. 1 ft. of flue pipe weighs: approx. 13 lbs.		FINISH	MFG APPR.				SIZE	DWG. NO.	REV
PROPRIETARY AND CONFIDENTIAL THE INFORMATION CONTAINED IN THIS DRAWING IS THE SOLE PROPERTY OF CUSTOM FIREPLACE DESIGN INC. ANY REPRODUCTION IN PART OR AS A WHOLE WITHOUT THE WRITTEN PERMISSION OF CUSTOM FIREPLACE DESIGN INC. IS PROHIBITED.		DO NOT SCALE DRAWING		CF + D CUSTOM FIREPLACE DESIGN INC. 5230 HARVESTER RD. UNIT # 2 BURLINGTON, ONTARIO CANADA L7L 4X4 PHONE: 905-681-3070 FAX: 905-681-8697		A		FMVF-02	0
						SCALE: NTS		SHEET 2 OF 3	

CUSTOM ANCHOR OPTIONS AVAILABLE

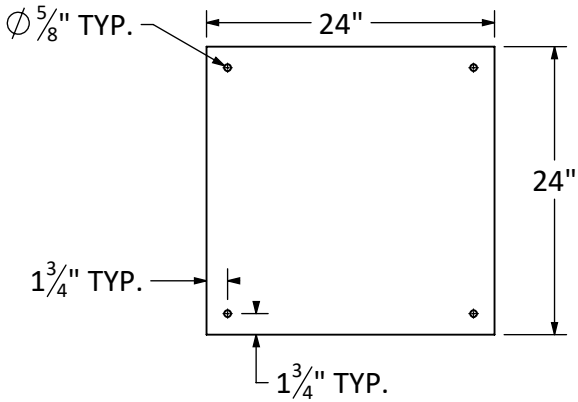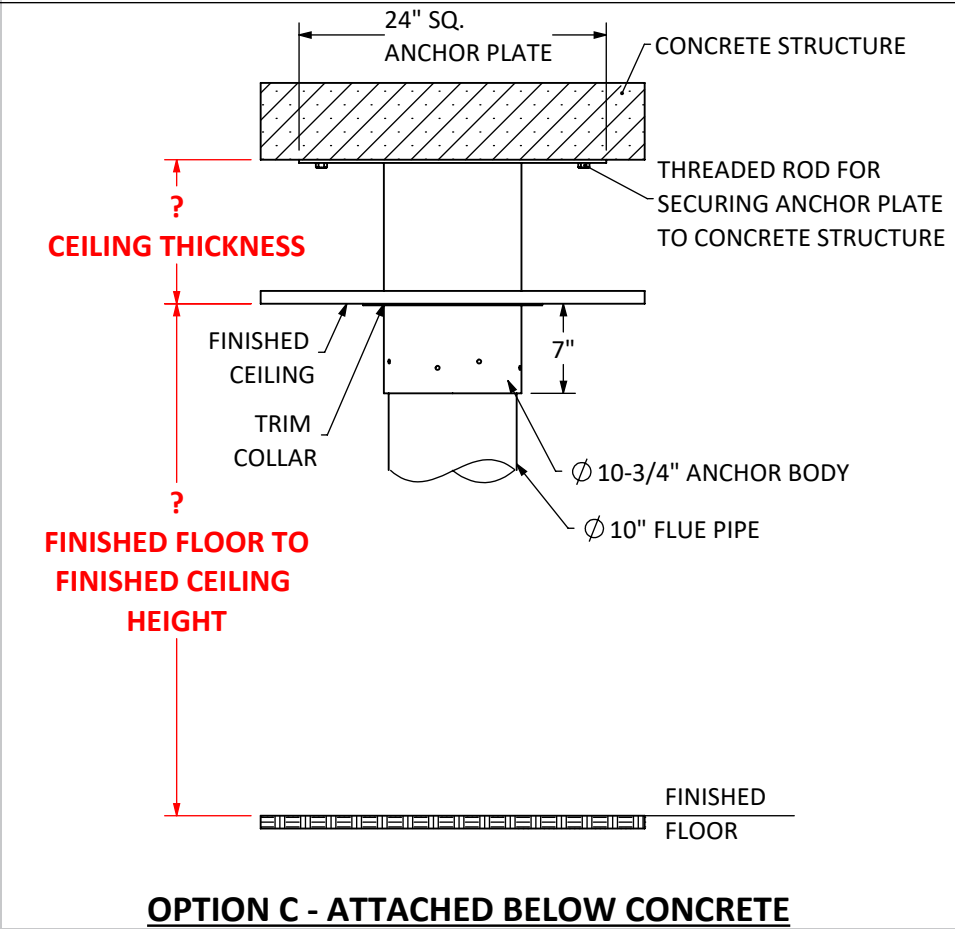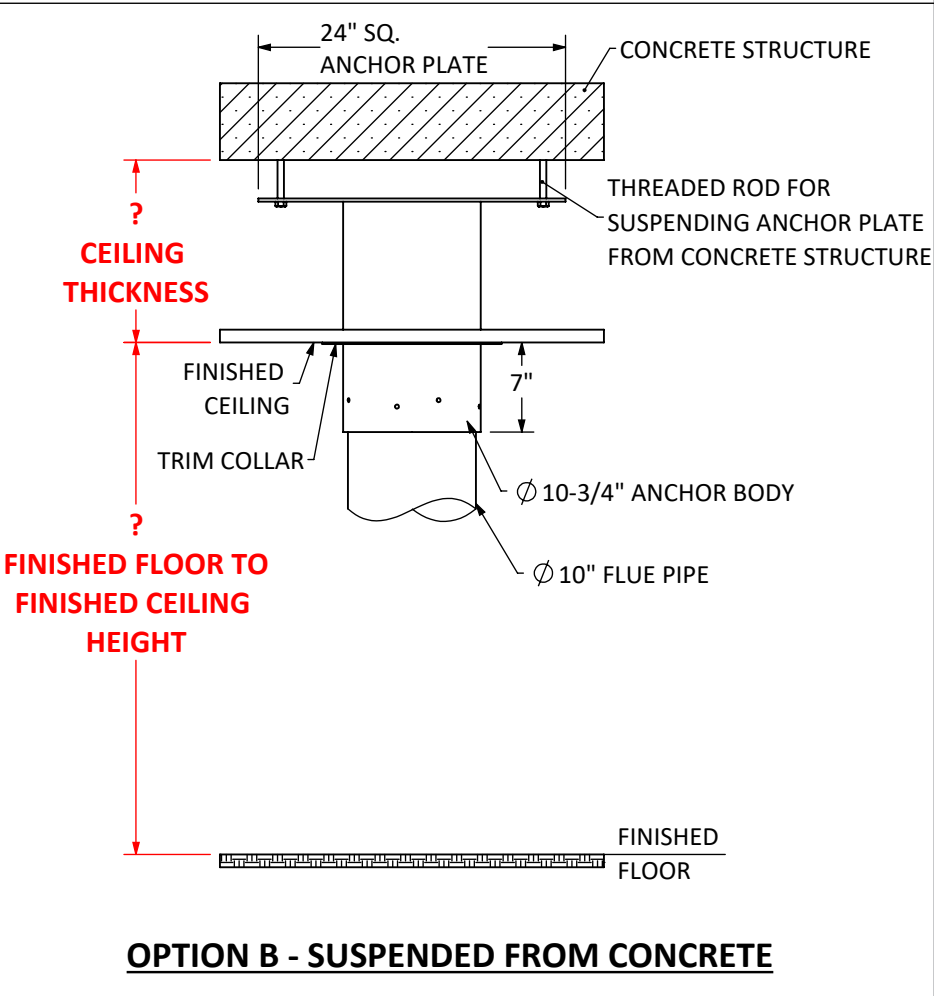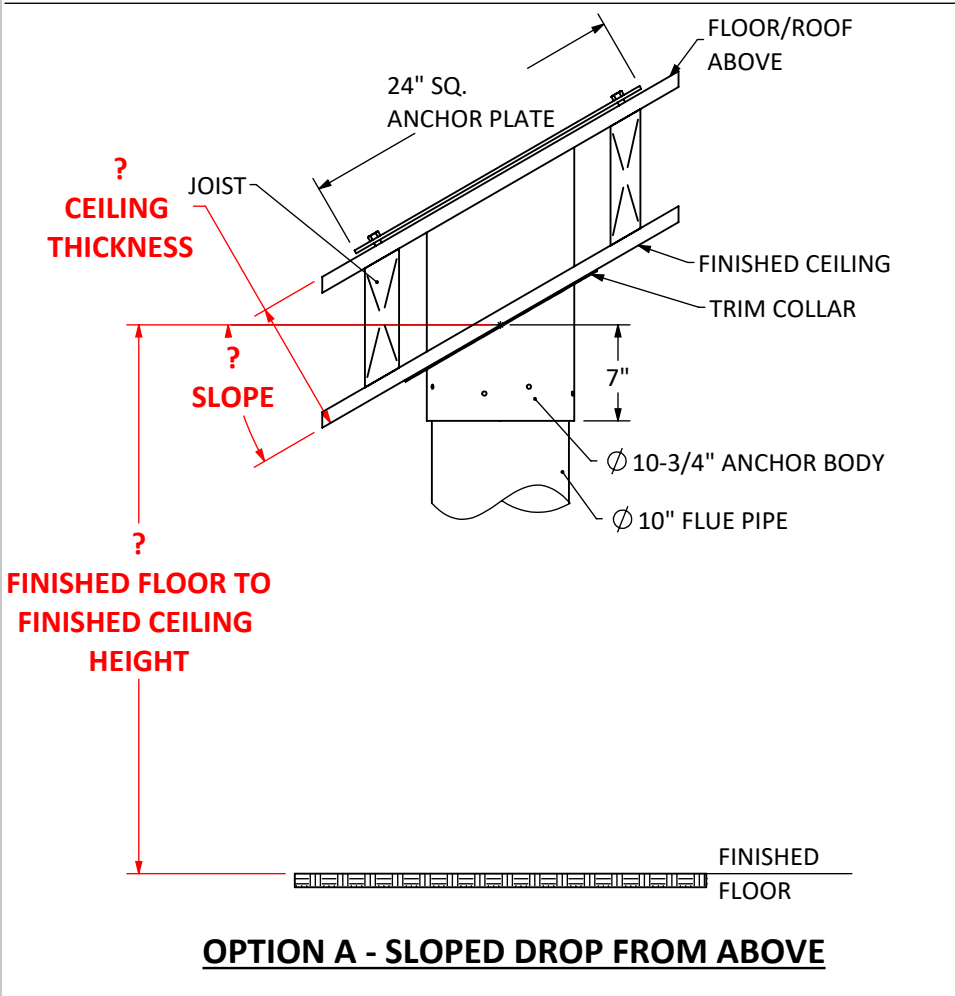

ANCHOR PLATE
24" SQ. x 0.25" THK.

VITA | Fireplaces

NICO | Suspended Hood with Base Fireplace and Vapor-Fire Burner
Product Information

- Vapor-Fire burner technology
- Realistic flame without heat
- No chimney venting requirements
- Safe to the touch
- Fueled by regular tap water (softened/filtered water if required)
- 120 Volt 15 Amp-GFCI
- Main electrical and optional continuous water line to feed from floor to junction box located inside fireplace base.
- All fireplaces factory Flat Black finish
- Custom Client finishes are available by request. Sample required.
- Dedicated wall switch required for operation
- Heat available, most models

WATER SOURCE OPTIONS

- OPTION 1: Plumbed-In to main source water line, 1/2" reduced to 1/4" factory set connection.
- OPTION 2: Removable 1L container for manual fill approx. 8-10 hour burn time.

Recommended: 3/4" drain line to a 1 1/2" floor drain OR condensate pump OR moisture alarm for potential leak management. (Not mandatory)

Note: Exact measurements may vary ±1/2".

North American Designed & Manufactured
by
CF + D | custom fireplace design

UNLESS OTHERWISE SPECIFIED:		NAME	DATE	MODEL:		
	DIMENSIONS ARE IN INCHES TOLERANCES: FRACTIONAL ± ANGULAR: MACH ± TWO PLACE DECIMAL ± THREE PLACE DECIMAL ±	DRAWN	MP	5/4/2019	NICO	
		CHECKED	MV	5/4/2019	TITLE:	
		ENG APPR.			CUSTOM ANCHOR OPTIONS	
		MFG APPR.				
INTERPRET GEOMETRIC TOLERANCING PER:		Q.A.				
MATERIAL	CF + D			SIZE	DWG. NO.	REV
FINISH	CUSTOM FIREPLACE DESIGN INC.			A	FMVF-02	0
5230 HARVESTER RD. UNIT # 2 BURLINGTON, ONTARIO CANADA L7L 4X4 PHONE: 905-681-3070 FAX: 905-681-8697			SCALE: NTS		SHEET 3 OF 3	

PROPRIETARY AND CONFIDENTIAL
THE INFORMATION CONTAINED IN THIS DRAWING IS THE SOLE PROPERTY OF CUSTOM FIREPLACE DESIGN INC.
ANY REPRODUCTION IN PART OR AS A WHOLE WITHOUT THE WRITTEN PERMISSION OF CUSTOM FIREPLACE DESIGN INC.
IS PROHIBITED.