

VITA | Fireplaces

North American Designed & Manufactured by **CF + D** | custom fireplace design



Image shown is for illustration purpose and may include some optional features.

MYSTIQUE | Suspended Hood with Base Gas Fireplace




Fireplaces have been tested and proved to comply with ANSI Z21.50/CSA 2.22 Vented Gas Fireplace. Certified under: ICC-ES PMG-1290


PRODUCT LAYOUT PACKAGE (VERTICAL TERMINATION)

2020-06-26






CF + D | custom fireplace design

www.customfireplacedesign.com

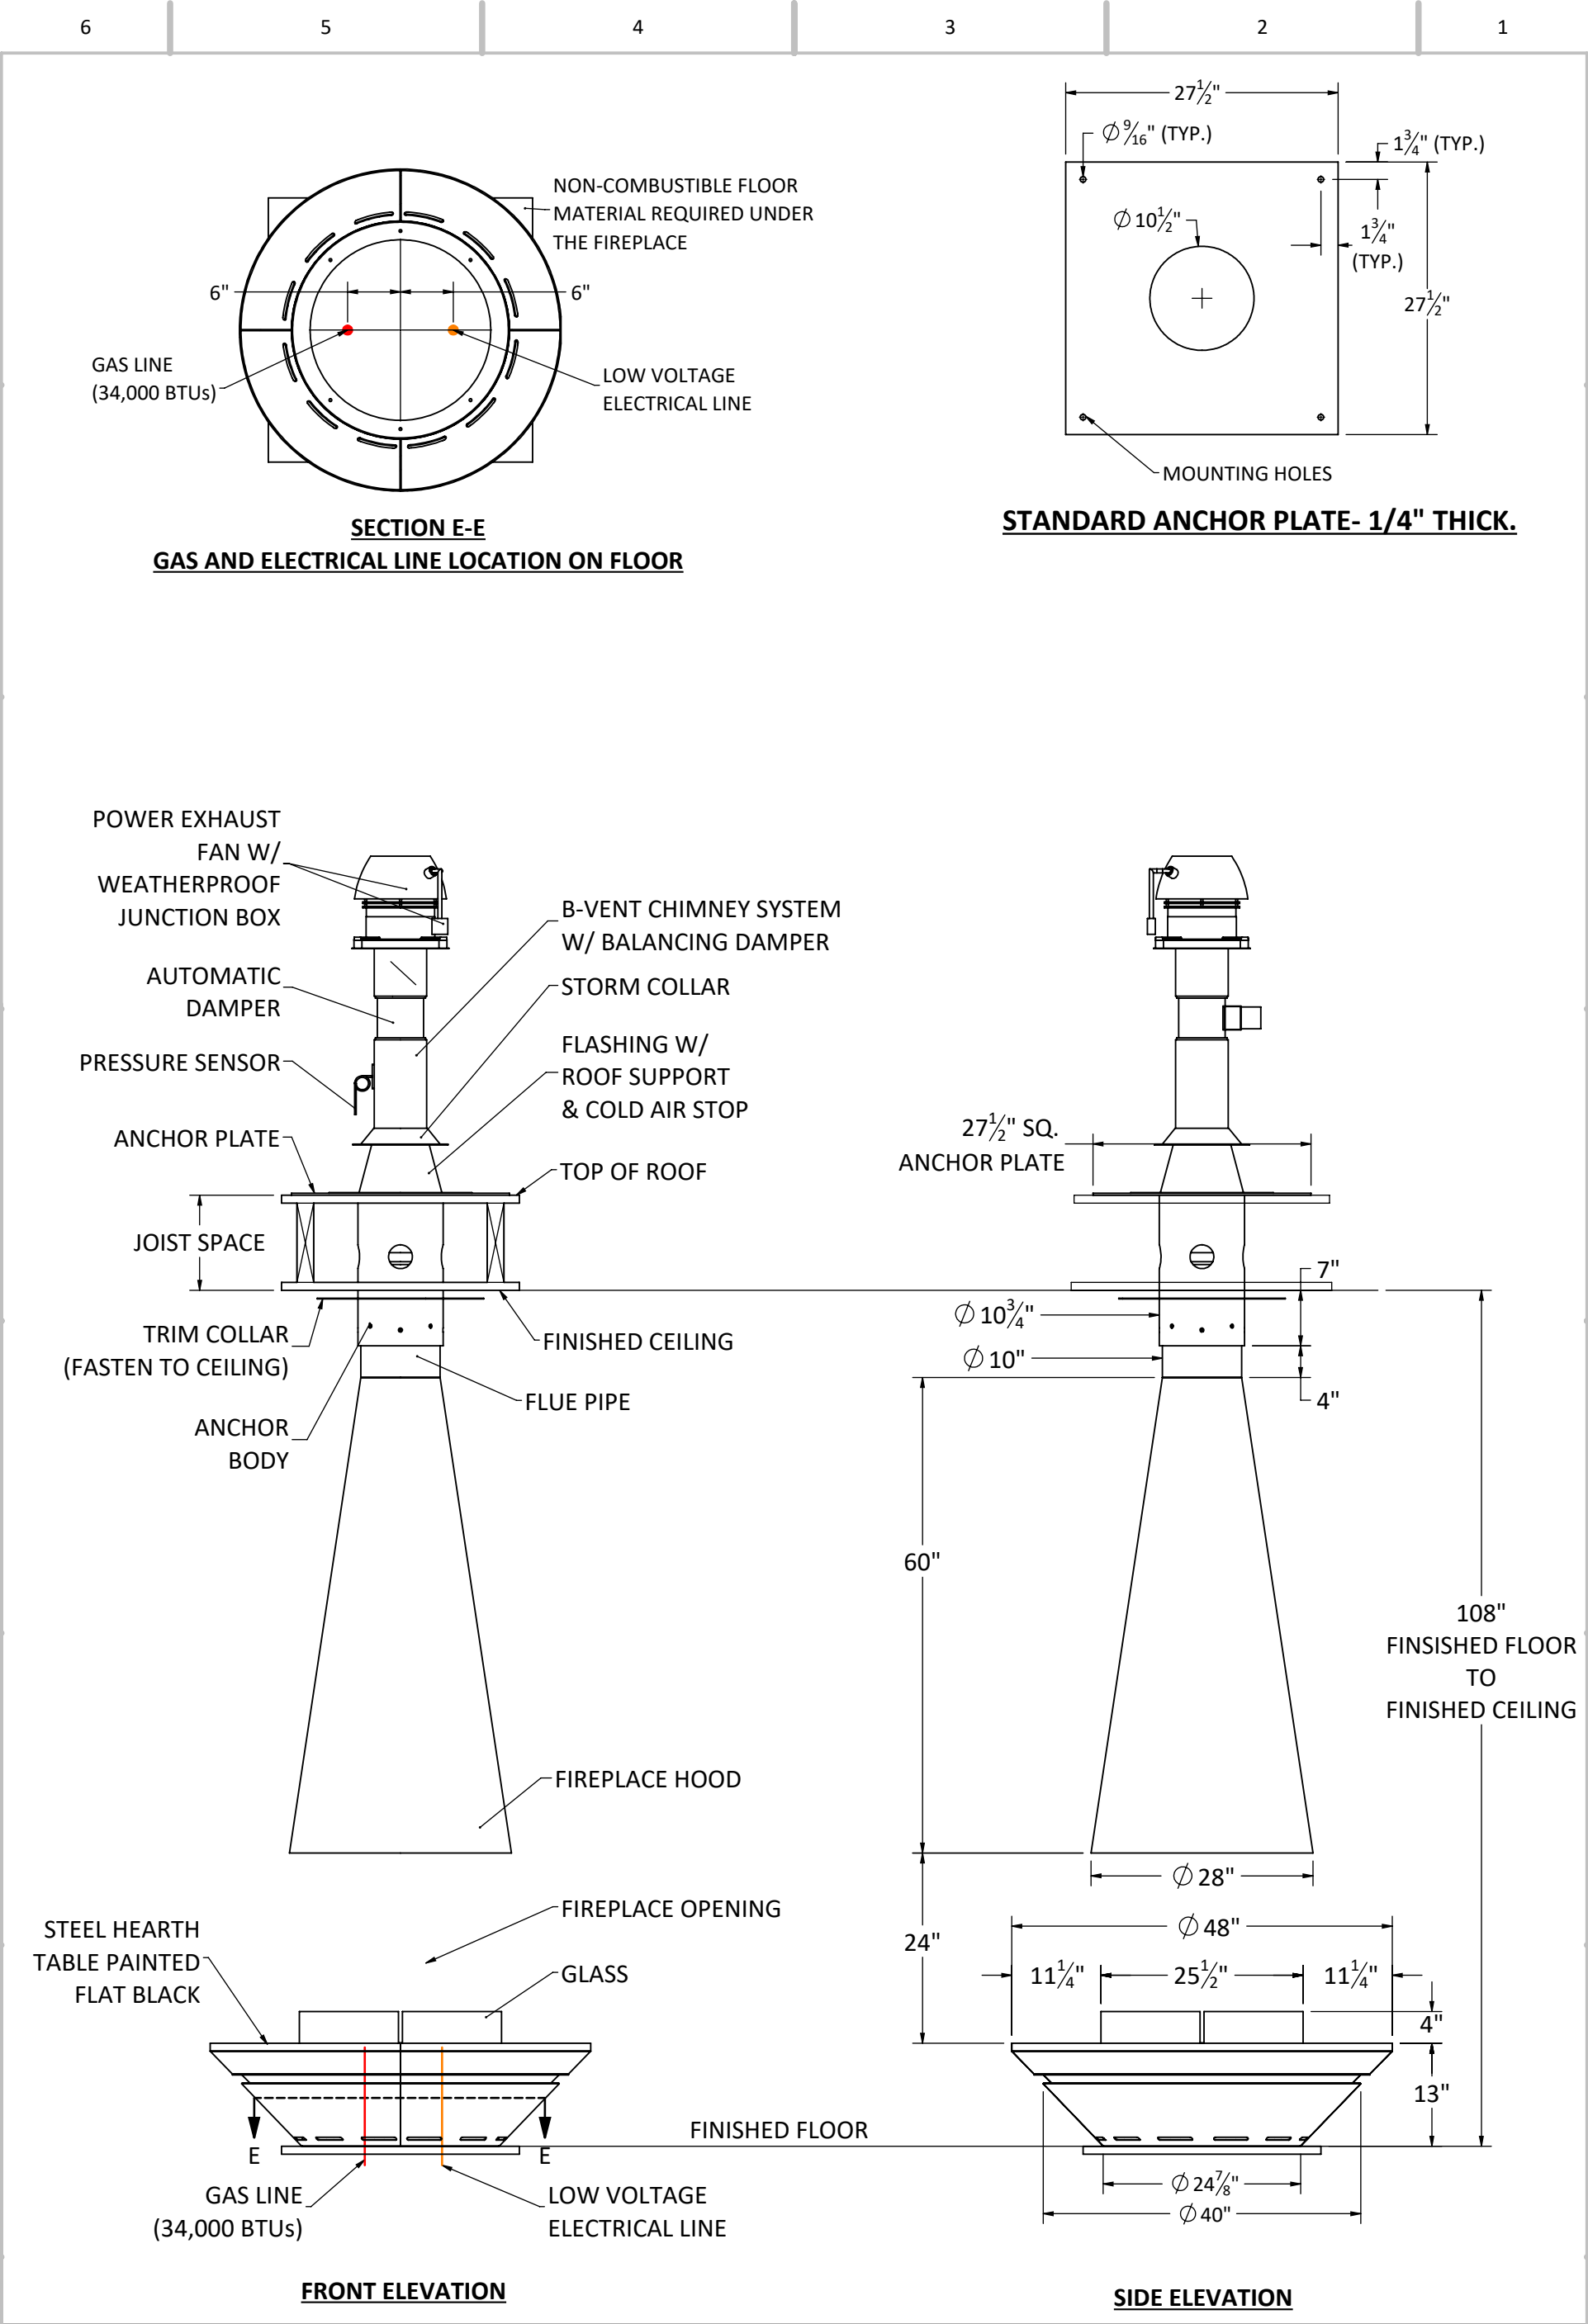

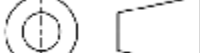North American Designed & Manufactured by: CF + D custom fireplace design 5230 Harvester Rd. Unit # 2 Burlington, Ontario Canada L7L 4X4 Phone: 905 681-3070 Fax: 905 681-8697	PROJECT		REV	
	MYSTIQUE Suspended Hood with Base Gas Fireplace		0	
	UNLESS OTHERWISE SPECIFIED		DESCRIPTION	
	DIMENSIONS ARE IN INCHES TOLERANCES: FRACTIONAL ± 1/16 ANGULAR: MACH ± 1° BEND ± 0.5° TWO PLACE DECIMAL ± 0.01 THREE PLACE DECIMAL ± 0.005 		Specifications	
				NAME
PROPRIETARY AND CONFIDENTIAL THE INFORMATION CONTAINED IN THIS DRAWING IS THE SOLE PROPERTY OF CUSTOM FIREPLACE DESIGN. ANY REPRODUCTION IN PART OR AS A WHOLE WITHOUT THE WRITTEN PERMISSION OF CUSTOM FIREPLACE DESIGN IS PROHIBITED.		DRAWN	mpanchal	2020-06-26
		CHECKED	MV	2020-06-26
SIZE B SHEET 3 OF 7		DO NOT SCALE DRAWING	APPROVED	--
				NA

CUSTOM ANCHOR OPTIONS AVAILABLE (PLEASE FILL IN THE BLANKS AS PER SITE SPECIFIC DETAILS)

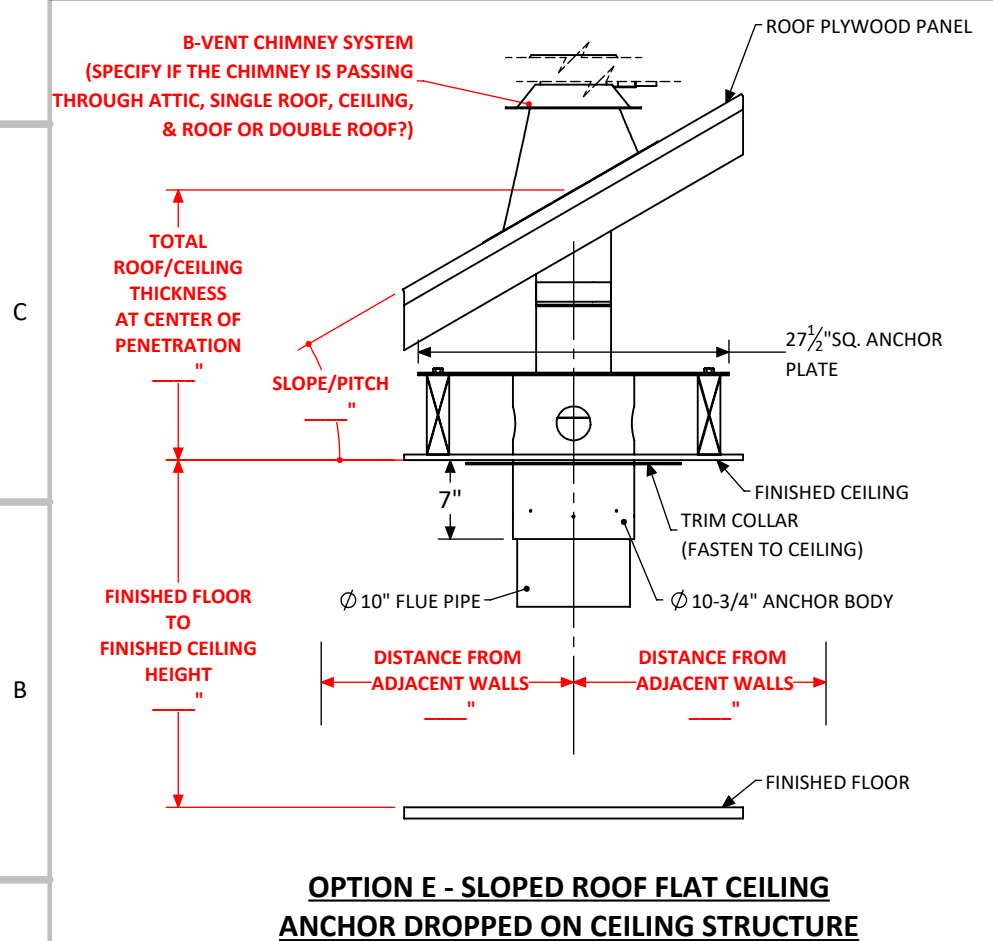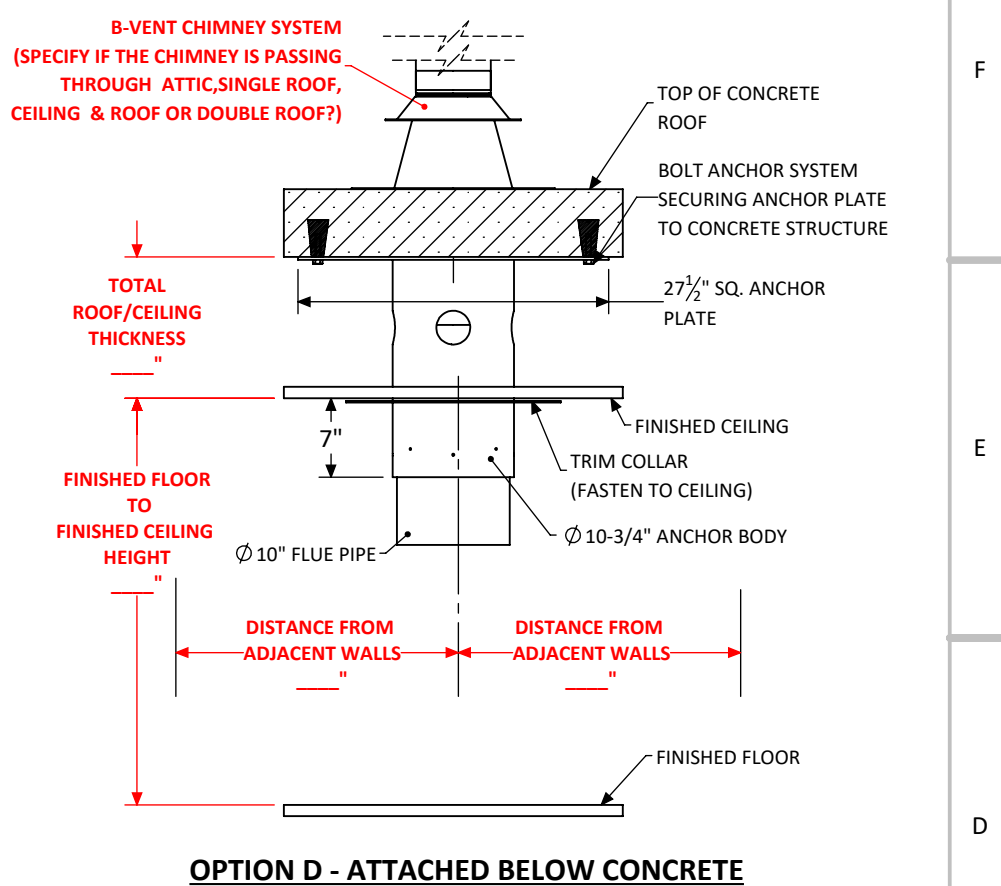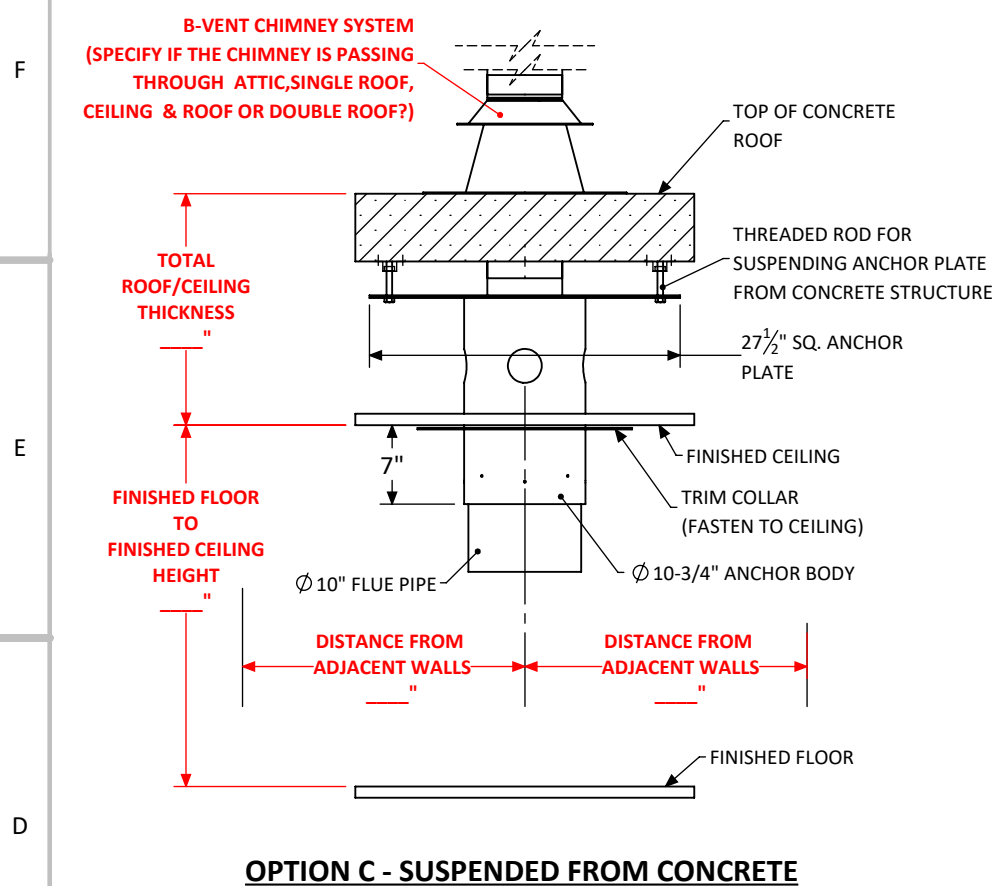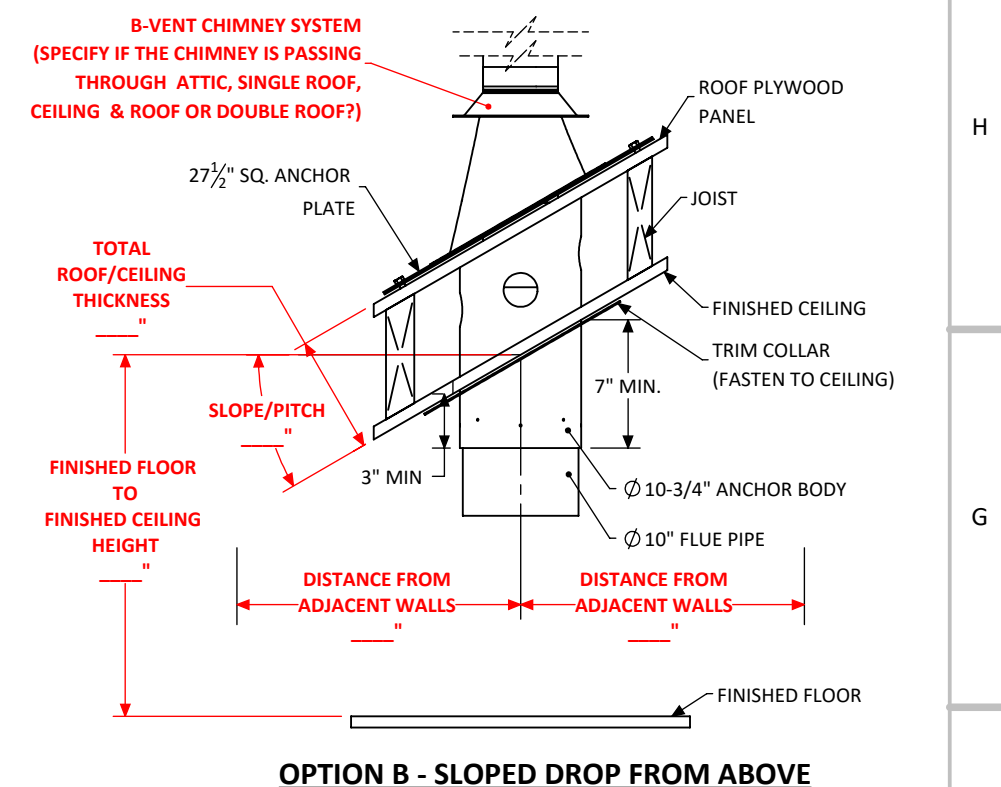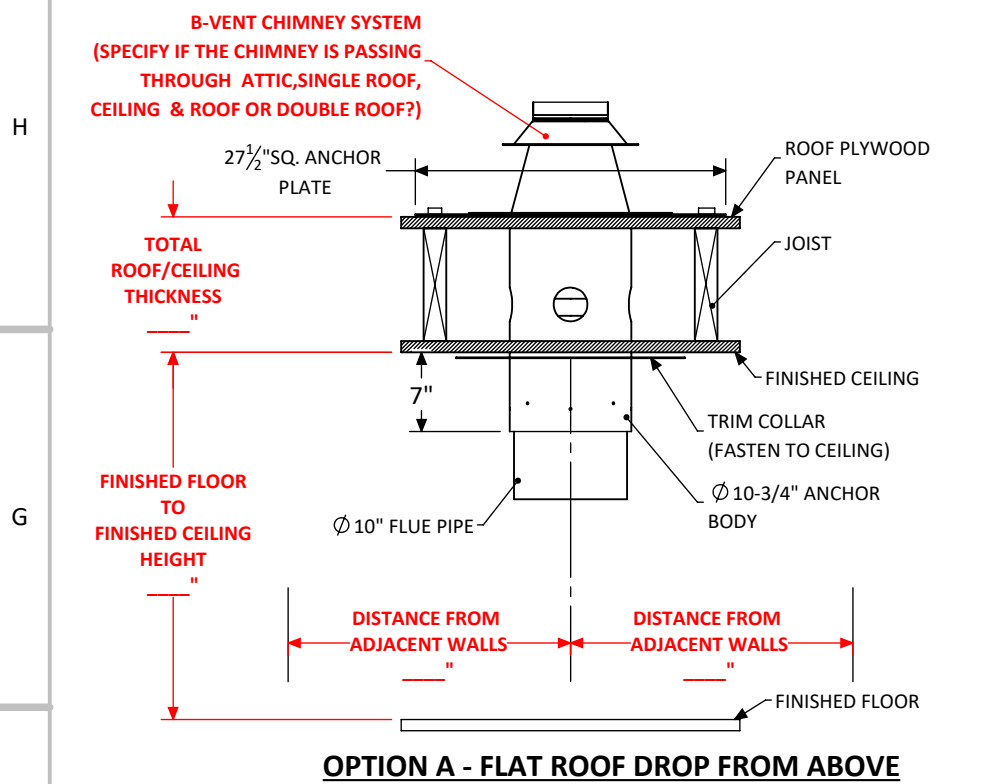

North American Designed & Manufactured by:

CF + D
custom fireplace design

5230 Harvester Rd. Unit # 2 Burlington, Ontario Canada L7L 4X4
Phone: 905 681-3070 Fax: 905 681-8697

PROPRIETARY AND CONFIDENTIAL

THE INFORMATION CONTAINED IN THIS DRAWING IS THE SOLE PROPERTY OF CUSTOM FIREPLACE DESIGN.
ANY REPRODUCTION IN PART OR AS A WHOLE WITHOUT THE WRITTEN PERMISSION OF CUSTOM FIREPLACE DESIGN IS PROHIBITED.

PROJECT
MYSTIQUE | Suspended Hood with Base Gas Fireplace

UNLESS OTHERWISE SPECIFIED

DIMENSIONS ARE IN INCHES
TOLERANCES:
FRACTIONAL $\pm 1/16$
ANGULAR: MACH $\pm 1^\circ$ BEND $\pm 0.5^\circ$
TWO PLACE DECIMAL ± 0.01
THREE PLACE DECIMAL ± 0.005



SIZE **B** SHEET 4 OF 7


DESCRIPTION
Anchor Options

	NAME	DATE (mm/dd/yyyy)
DRAWN	mpanchal	2020-06-26
CHECKED	MV	2020-06-26
APPROVED	--	NA

REV
0

A

CLEARANCE TO COMBUSTIBLES

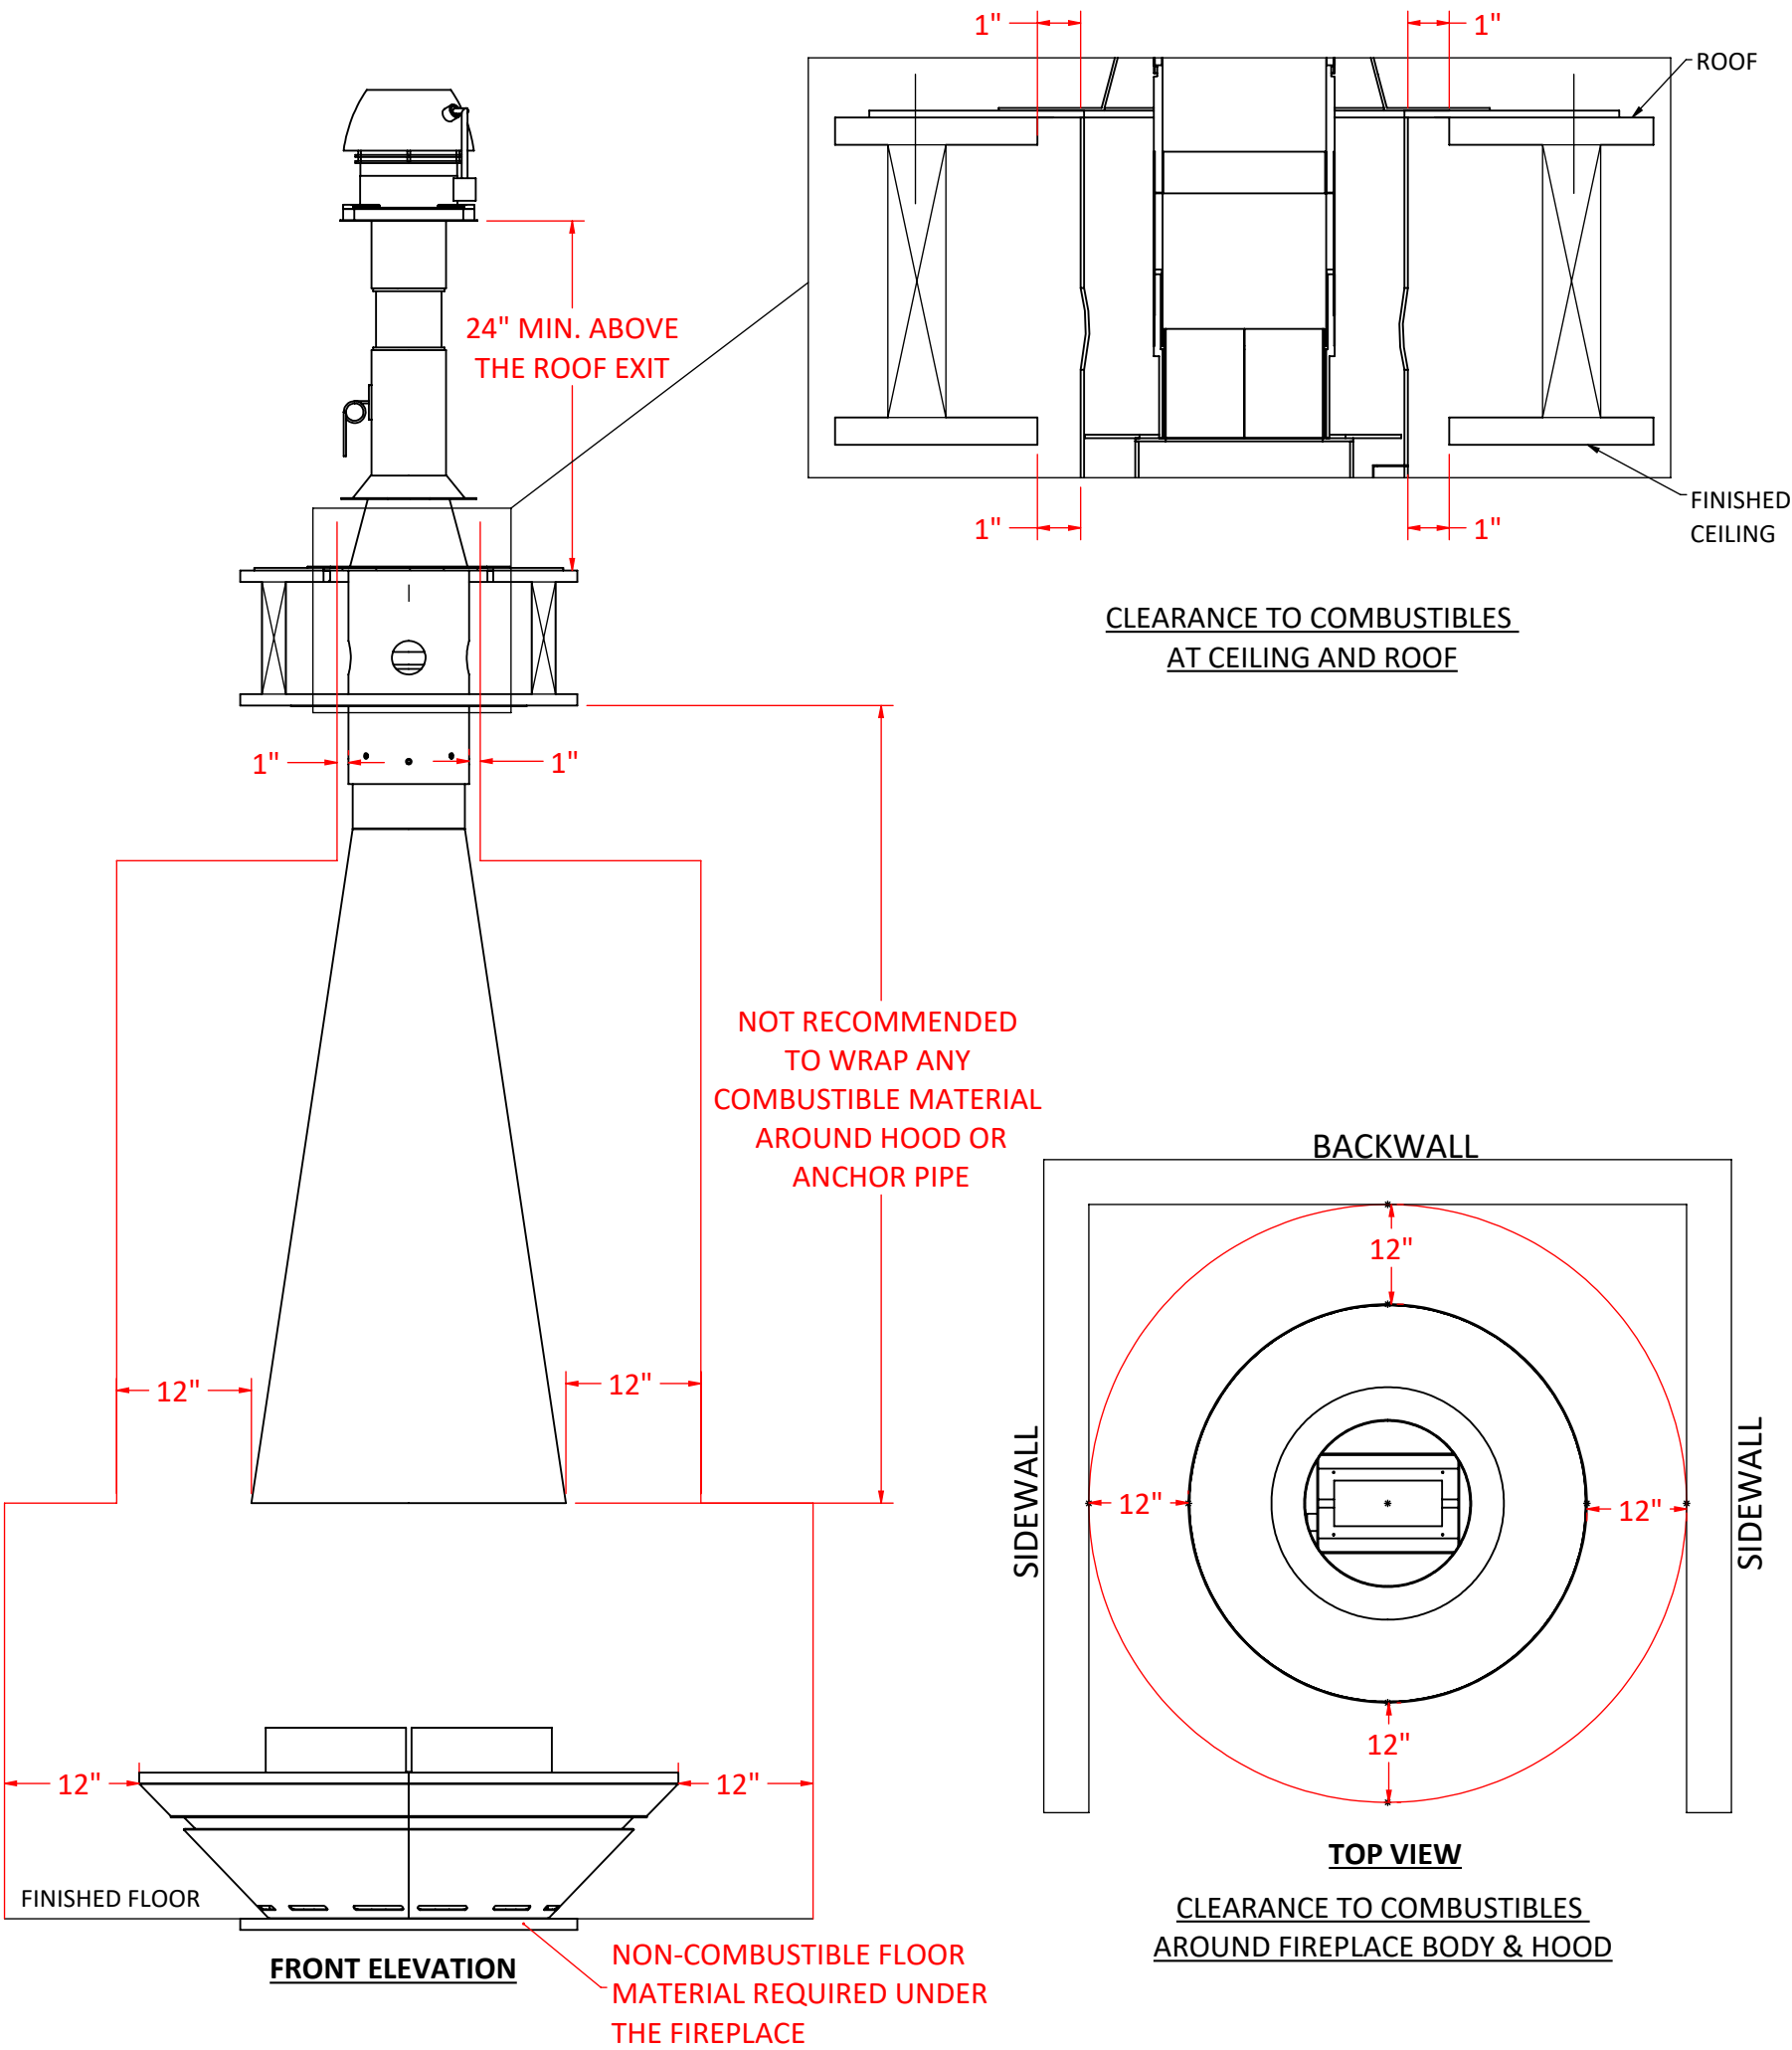

CLEARANCE TO COMBUSTIBLES:

1. Minimum 12" around the base, hood and flue pipe.
2. Minimum 1" where the anchor passes through the ceiling/roof.
3. Minimum 1" around the chimney components.

North American Designed & Manufactured by:

$$CF + D$$

5230 Harvester Rd. Unit # 2 Burlington, Ontario Canada L7L 4X4
Phone: 905 681-3070 Fax: 905 681-8697

PROPRIETARY AND CONFIDENTIAL

THE INFORMATION CONTAINED IN THIS DRAWING IS THE SOLE PROPERTY OF CUSTOM FIREPLACE DESIGN.
ANY REPRODUCTION IN PART OR AS A WHOLE WITHOUT THE WRITTEN PERMISSION OF CUSTOM FIREPLACE DESIGN IS PROHIBITED.

PROJECT

MYSTIQUE | Suspended Hood with Base Gas Fireplace

UNLESS OTHERWISE SPECIFIED

DIMENSIONS ARE IN INCHES

TOLERANCES:

ANGULAR: MAGN.: 1° BEND: 0.5°

TWO PLACE DECIMAL + 0.01

SIZE **B** SHEET 5 OF 7

DO NOT SCALE DRAWING

DO NOT SCALE DRAWING

DESCRIPTION

Clearance to Combustibles

NAME	DATE (mm/dd/yyyy)
------	----------------------

DRAWN	mpanchal	2020-06-26
-------	----------	------------


CHECKED	MV	2020-06-26
---------	----	------------

APPROVED	DATE	NA
----------	------	----

RFV

0

TYPICAL VITA GAS ENERVEX ELECTRICAL DIAGRAM

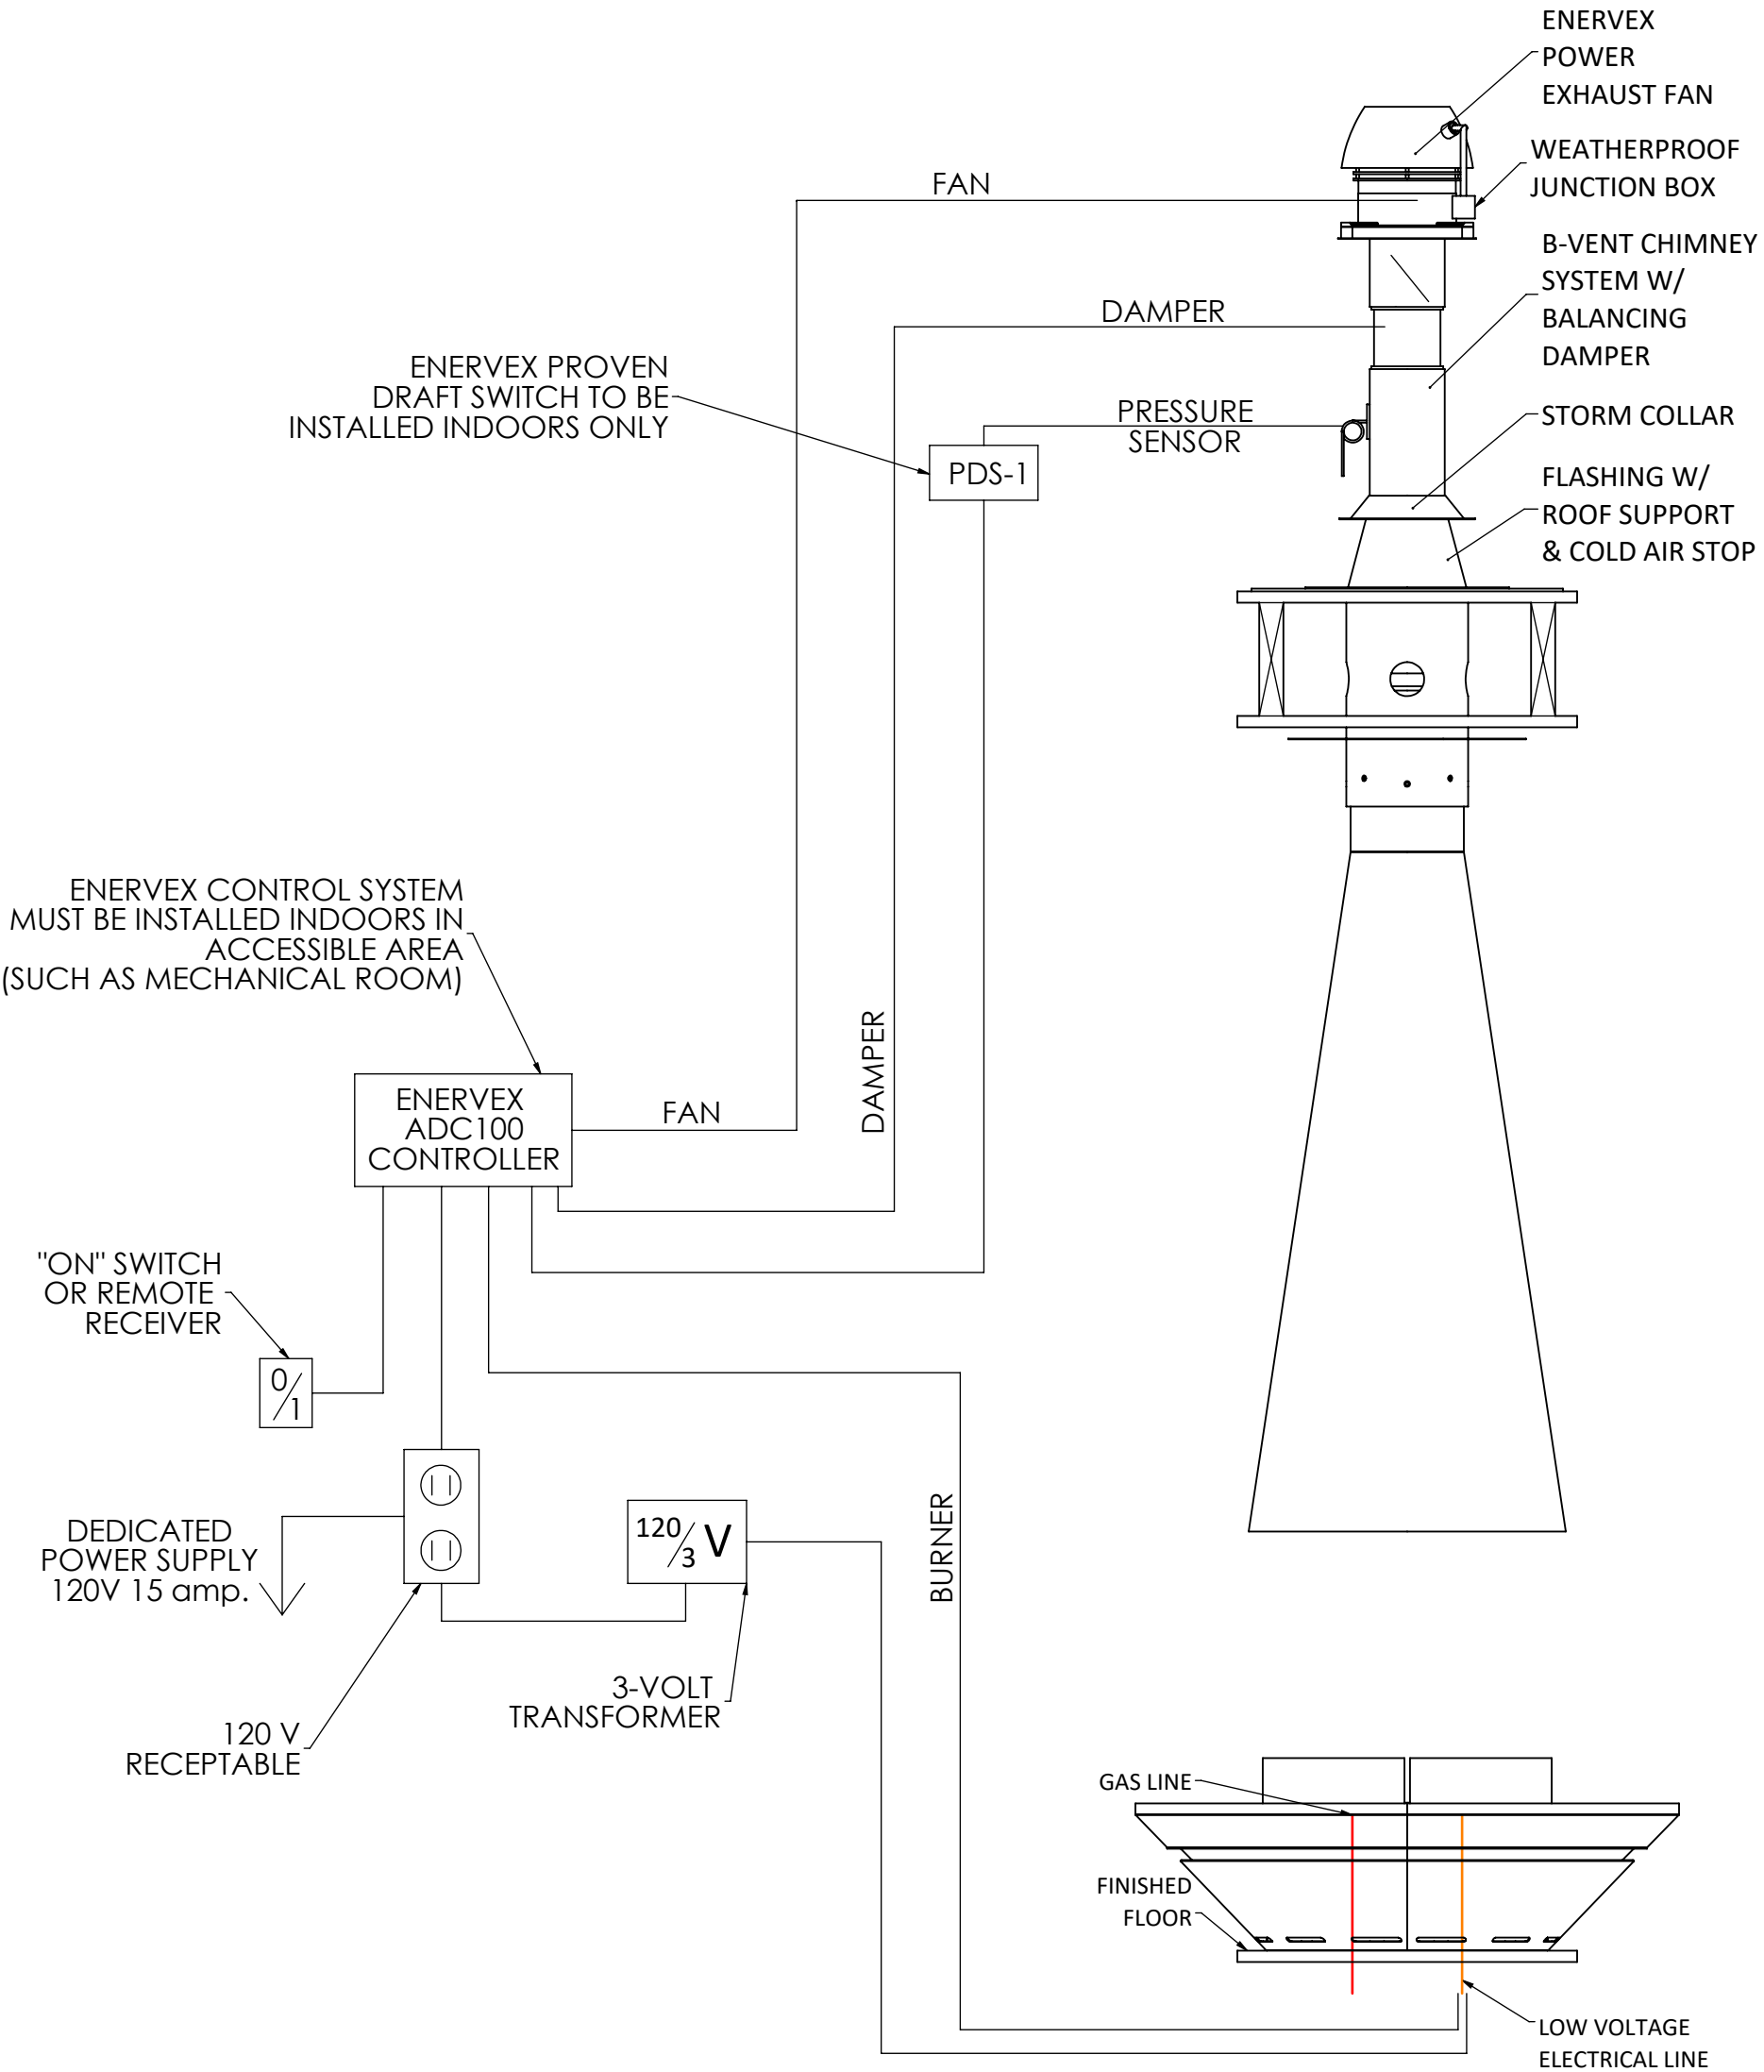

SCHEMATIC ENERVEX SYSTEM
AS PER ENERVEX MANUALS/MEP
REQUIREMENTS

SEE PAGE 11 OF ENERVEX ADC100
MANUAL

NOTE: Dedicated wall switch
required for operation.

North American Designed & Manufactured by:

CF + D
custom fireplace design

5230 Harvester Rd. Unit # 2 Burlington, Ontario Canada L7L 4X4
Phone: 905 681-3070 Fax: 905 681-8697

PROJECT
MYSTIQUE | Suspended Hood with Base Gas Fireplace

UNLESS OTHERWISE SPECIFIED

DIMENSIONS ARE IN INCHES
TOLERANCES:
FRACTIONAL: MACH ± 1/16
ANGULAR: MACH ± 1° BEND ± 0.5°
TWO PLACE DECIMAL ± 0.01
THREE PLACE DECIMAL ± 0.005



DESCRIPTION
Electrical Diagram

	NAME	DATE (mm/dd/yyyy)
DRAWN	mpanchal	2020-06-26
CHECKED	MV	2020-06-26
APPROVED	--	NA

SIZE B SHEET 6 OF 7

DO NOT SCALE DRAWING

REV
0

A

PROPRIETARY AND CONFIDENTIAL
THE INFORMATION CONTAINED IN THIS DRAWING IS THE SOLE PROPERTY OF CUSTOM FIREPLACE DESIGN.
ANY REPRODUCTION IN PART OR AS A WHOLE WITHOUT THE WRITTEN PERMISSION OF CUSTOM FIREPLACE DESIGN IS PROHIBITED.

