

VITA | Fireplaces

North American Designed & Manufactured by CF + D | custom fireplace design



Image shown is for illustration purpose and may include some optional features.

LUCIJA | Single-Sided Suspended Fireplace with Vapor-Fire Burner

LAYOUT DRAWING



REV. I • DEC. 2025

CF + D | custom fireplace design


www.customfireplacedesign.com

VITA | Fireplaces

LUCIJA | Single-Sided Suspended Fireplace with Vapor-Fire Burner

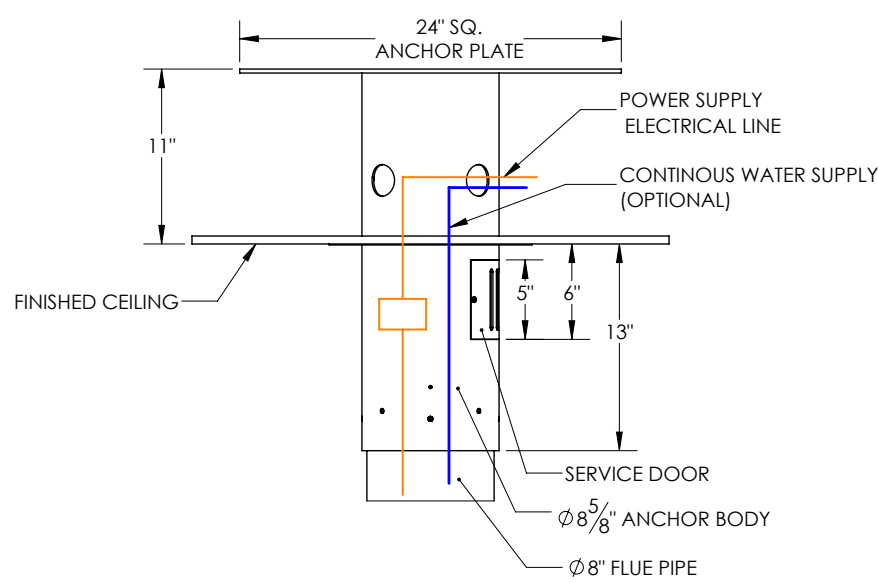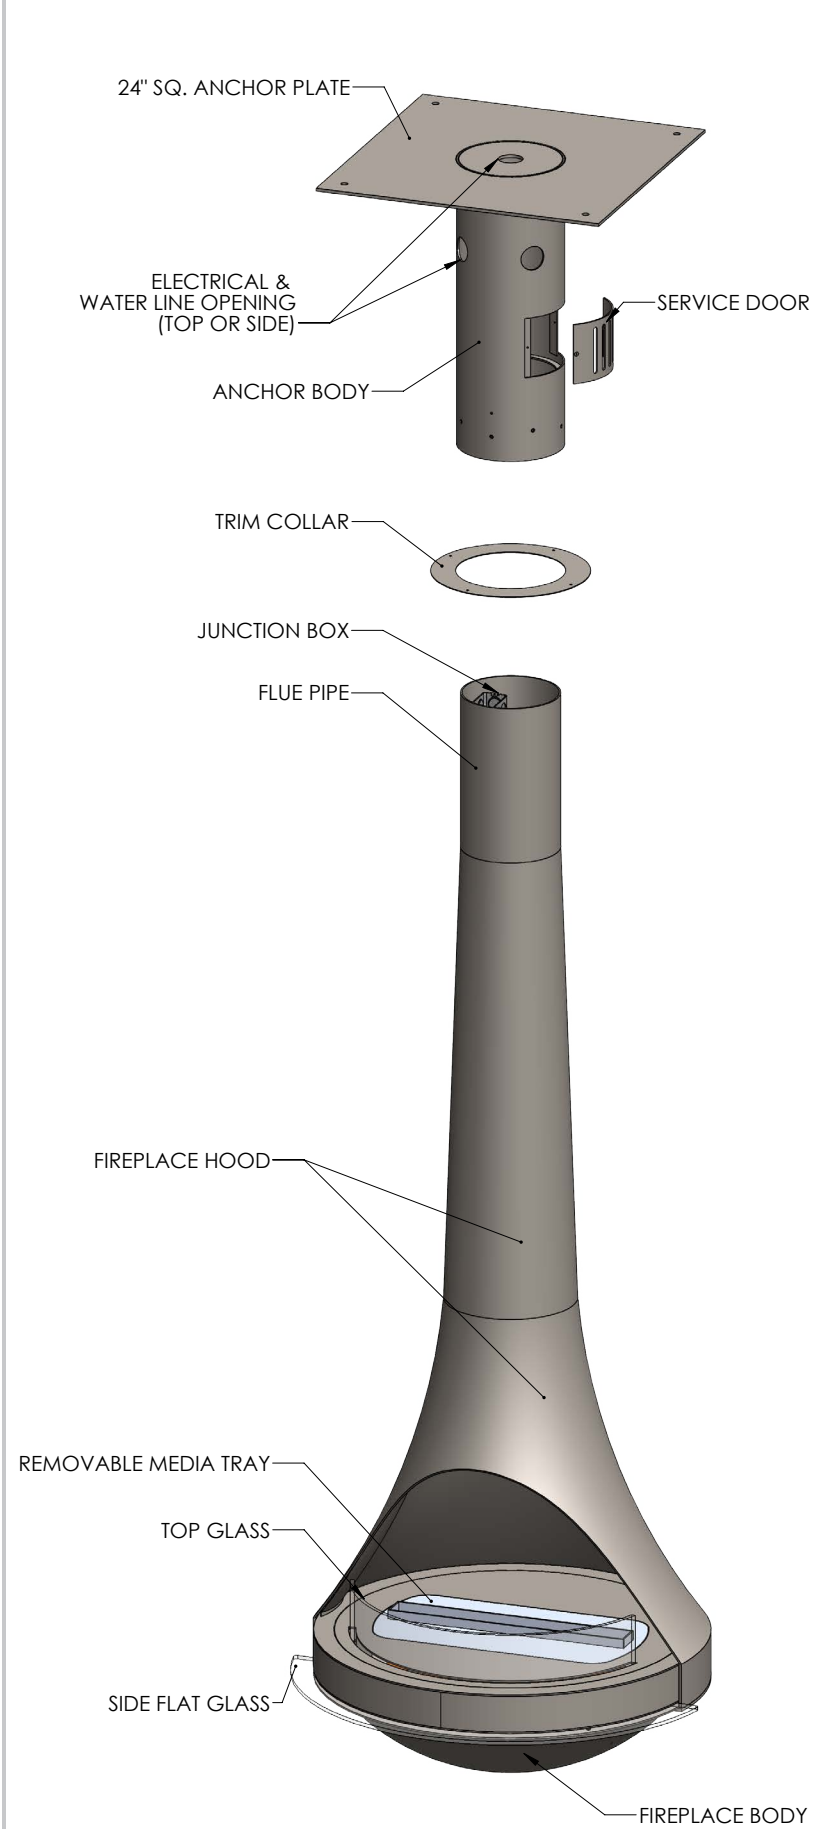





STANDARD FLAT ANCHOR

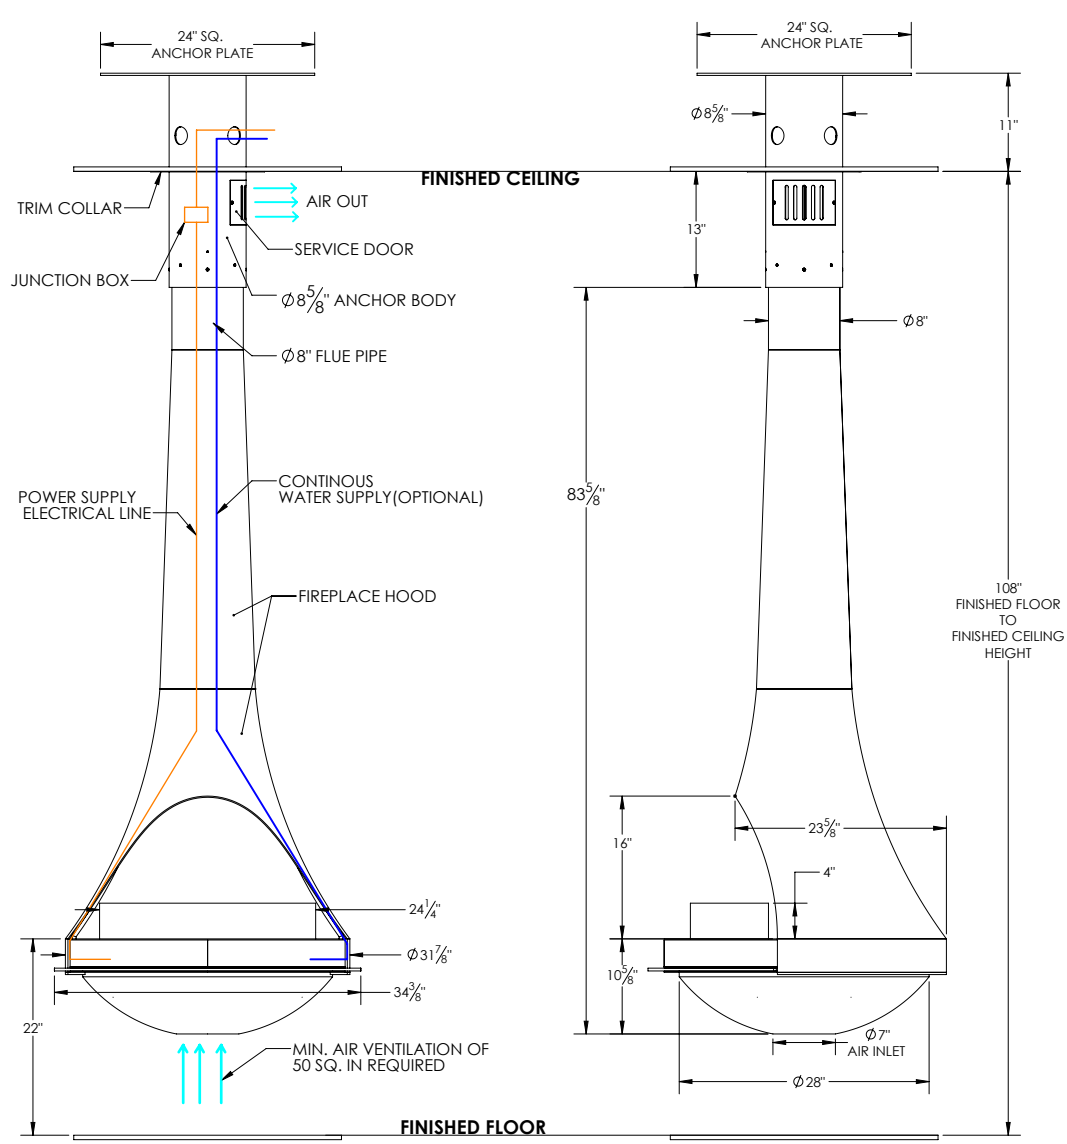

Shown with Standard 9 ft. Flat Ceiling Application
with Vapor-Fire
Custom Lengths & Anchor Options Available

Anchor	77 lbs. approx.	UNLESS OTHERWISE SPECIFIED: DIMENSIONS ARE IN INCHES TOLERANCES: FRACTIONAL ± ANGULAR: MACH ± BEND ± TWO PLACE DECIMAL ± THREE PLACE DECIMAL ± INTERPRET GEOMETRIC TOLERANCING PER: MATERIAL FINISH DO NOT SCALE DRAWING		NAME	DATE	MODEL: LUCIJA Single-Sided			
Flue	50 lbs. approx.		DRAWN	PT	12/18/2025	TITLE: LAYOUT DRAWING			
Fireplace Body	235 lbs. approx.		CHECKED	BV	12/18/2025				
Total Fireplace Weight	362 lbs. approx.		ENG APPR.						
			MFG APPR.						
*Each add'l. 1 ft. of flue pipe weighs: approx. 11 lbs.			Q.A.			SIZE A	DWG. NO. SVF-11	REV 0	
PROPRIETARY AND CONFIDENTIAL THE INFORMATION CONTAINED IN THIS DRAWING IS THE SOLE PROPERTY OF CUSTOM FIREPLACE DESIGN INC. ANY REPRODUCTION IN PART OR AS A WHOLE WITHOUT THE WRITTEN PERMISSION OF CUSTOM FIREPLACE DESIGN INC. IS PROHIBITED.		CF + D CUSTOM FIREPLACE DESIGN INC. 5230 HARVESTER RD. UNIT # 2 BURLINGTON, ONTARIO CANADA L7L 4X4 PHONE: 905-681-3070 FAX: 905-681-8697							
					SCALE: NTS		SHEET 2 OF 3		

CUSTOM ANCHOR OPTIONS AVAILABLE

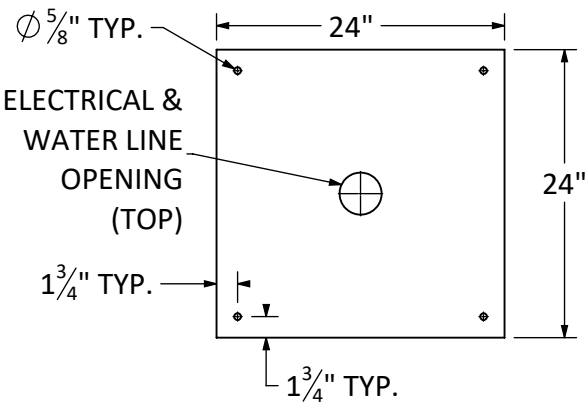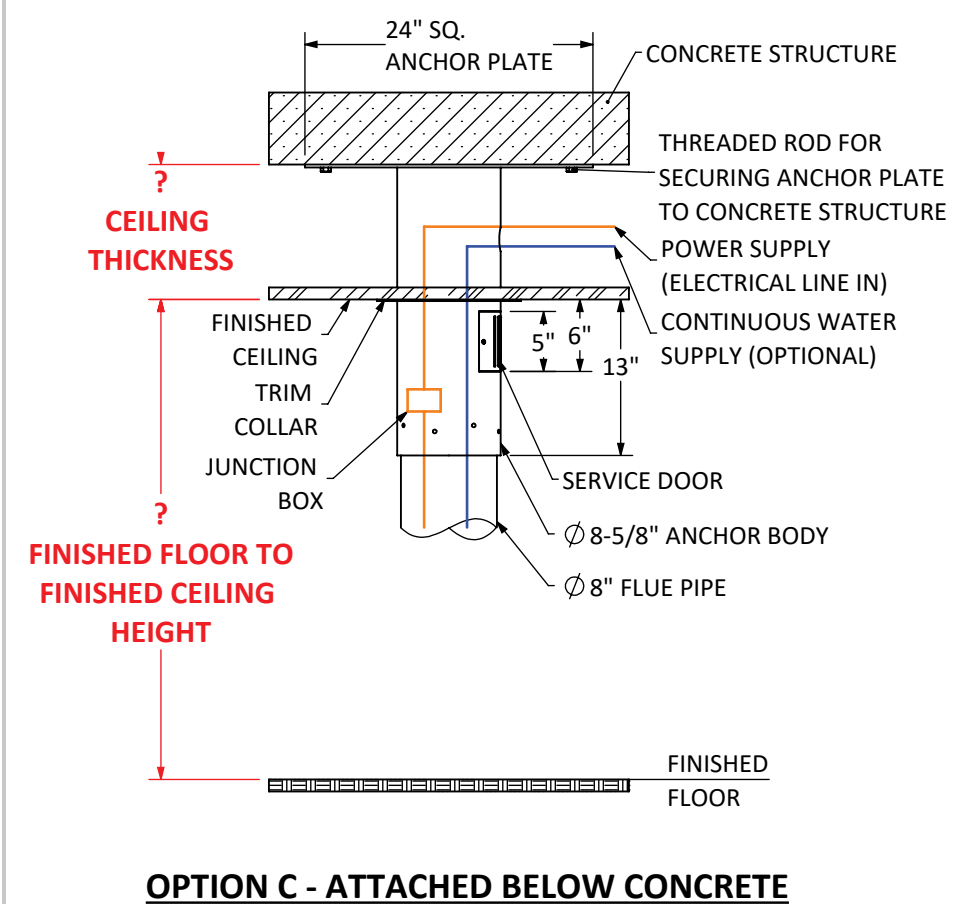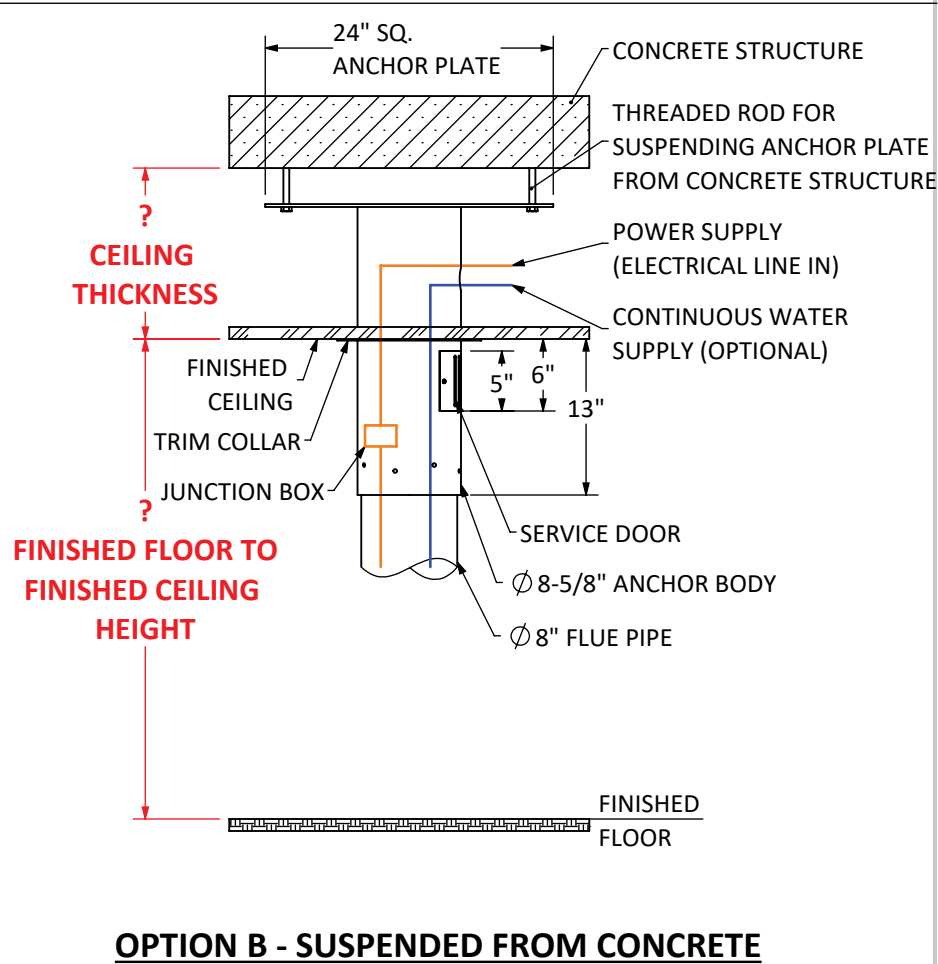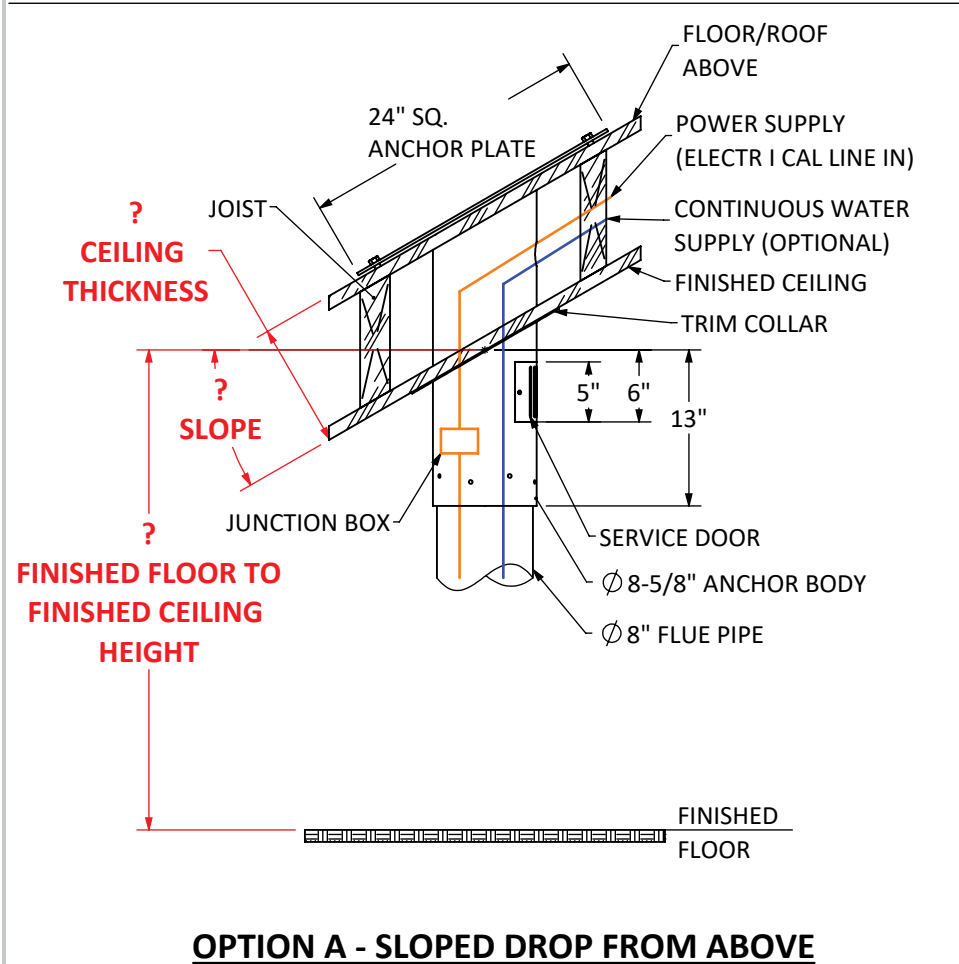

VITA | Fireplaces

LUCIJA | Single-Sided Suspended Fireplace with Vapor-Fire Burner
Product Information

- Vapor-Fire burner technology
- Realistic flame without heat
- No chimney venting requirements
- Safe to the touch
- Fueled by regular tap water (softened/filtered water if required)
- 120 Volt 15 Amp-GFCI
- All fireplaces factory Flat Black finish
- Custom Client finishes are available by request. Sample required.
- Heat available, most models
- Dedicated wall switch required for operation
- Custom anchor options available

WATER SOURCE OPTIONS

- OPTION 1: Plumbed-In to main source water line, 1/2" reduced to 1/4" factory set connection.
- OPTION 2: Removable 1L container for manual fill approx. 8-10 hour burn time.

Recommended: Leak detection sensor for potential leak management.

Note: Exact measurements may vary ±1/2".

North American Designed & Manufactured
by
CF + D | custom fireplace design

PROPRIETARY AND CONFIDENTIAL
THE INFORMATION CONTAINED IN THIS DRAWING IS THE SOLE PROPERTY OF CUSTOM FIREPLACE DESIGN INC.
ANY REPRODUCTION IN PART OR AS A WHOLE WITHOUT THE WRITTEN PERMISSION OF CUSTOM FIREPLACE DESIGN INC.
IS PROHIBITED.

UNLESS OTHERWISE SPECIFIED:		NAME	DATE	MODEL: LUCIJA Single-Sided		
DIMENSIONS ARE IN INCHES TOLERANCES: FRACTIONAL ± ANGULAR: MACH ± BEND ± TWO PLACE DECIMAL ± THREE PLACE DECIMAL ±	DRAWN	PT	12/18/2025	TITLE: CUSTOM ANCHOR OPTIONS		
	CHECKED	BV	12/18/2025			
	ENG APPR.					
	MFG APPR.					
INTERPRET GEOMETRIC TOLERANCING PER:	Q.A.					
MATERIAL	CF + D CUSTOM FIREPLACE DESIGN INC. 5230 HARVESTER RD. UNIT # 2 BURLINGTON, ONTARIO CANADA L7L 4X4 PHONE: 905-681-3070 FAX: 905-681-8697			SIZE	DWG. NO.	REV
FINISH				A	SVF-11	0
DO NOT SCALE DRAWING				SCALE: NTS		SHEET 3 OF 3