

VITA | Fireplaces

North American Designed & Manufactured by CF + D | custom fireplace design



Image shown is for illustration purpose and may include some optional features.

BELLA | Suspended Hood with Base Fireplace and Vapor-Fire Burner


LAYOUT DRAWING

REV. I • JAN. 2025

CF + D | custom fireplace design

www.customfireplacedesign.com

BELLA | Suspended Hood with Base Fireplace and Vapor-Fire Burner

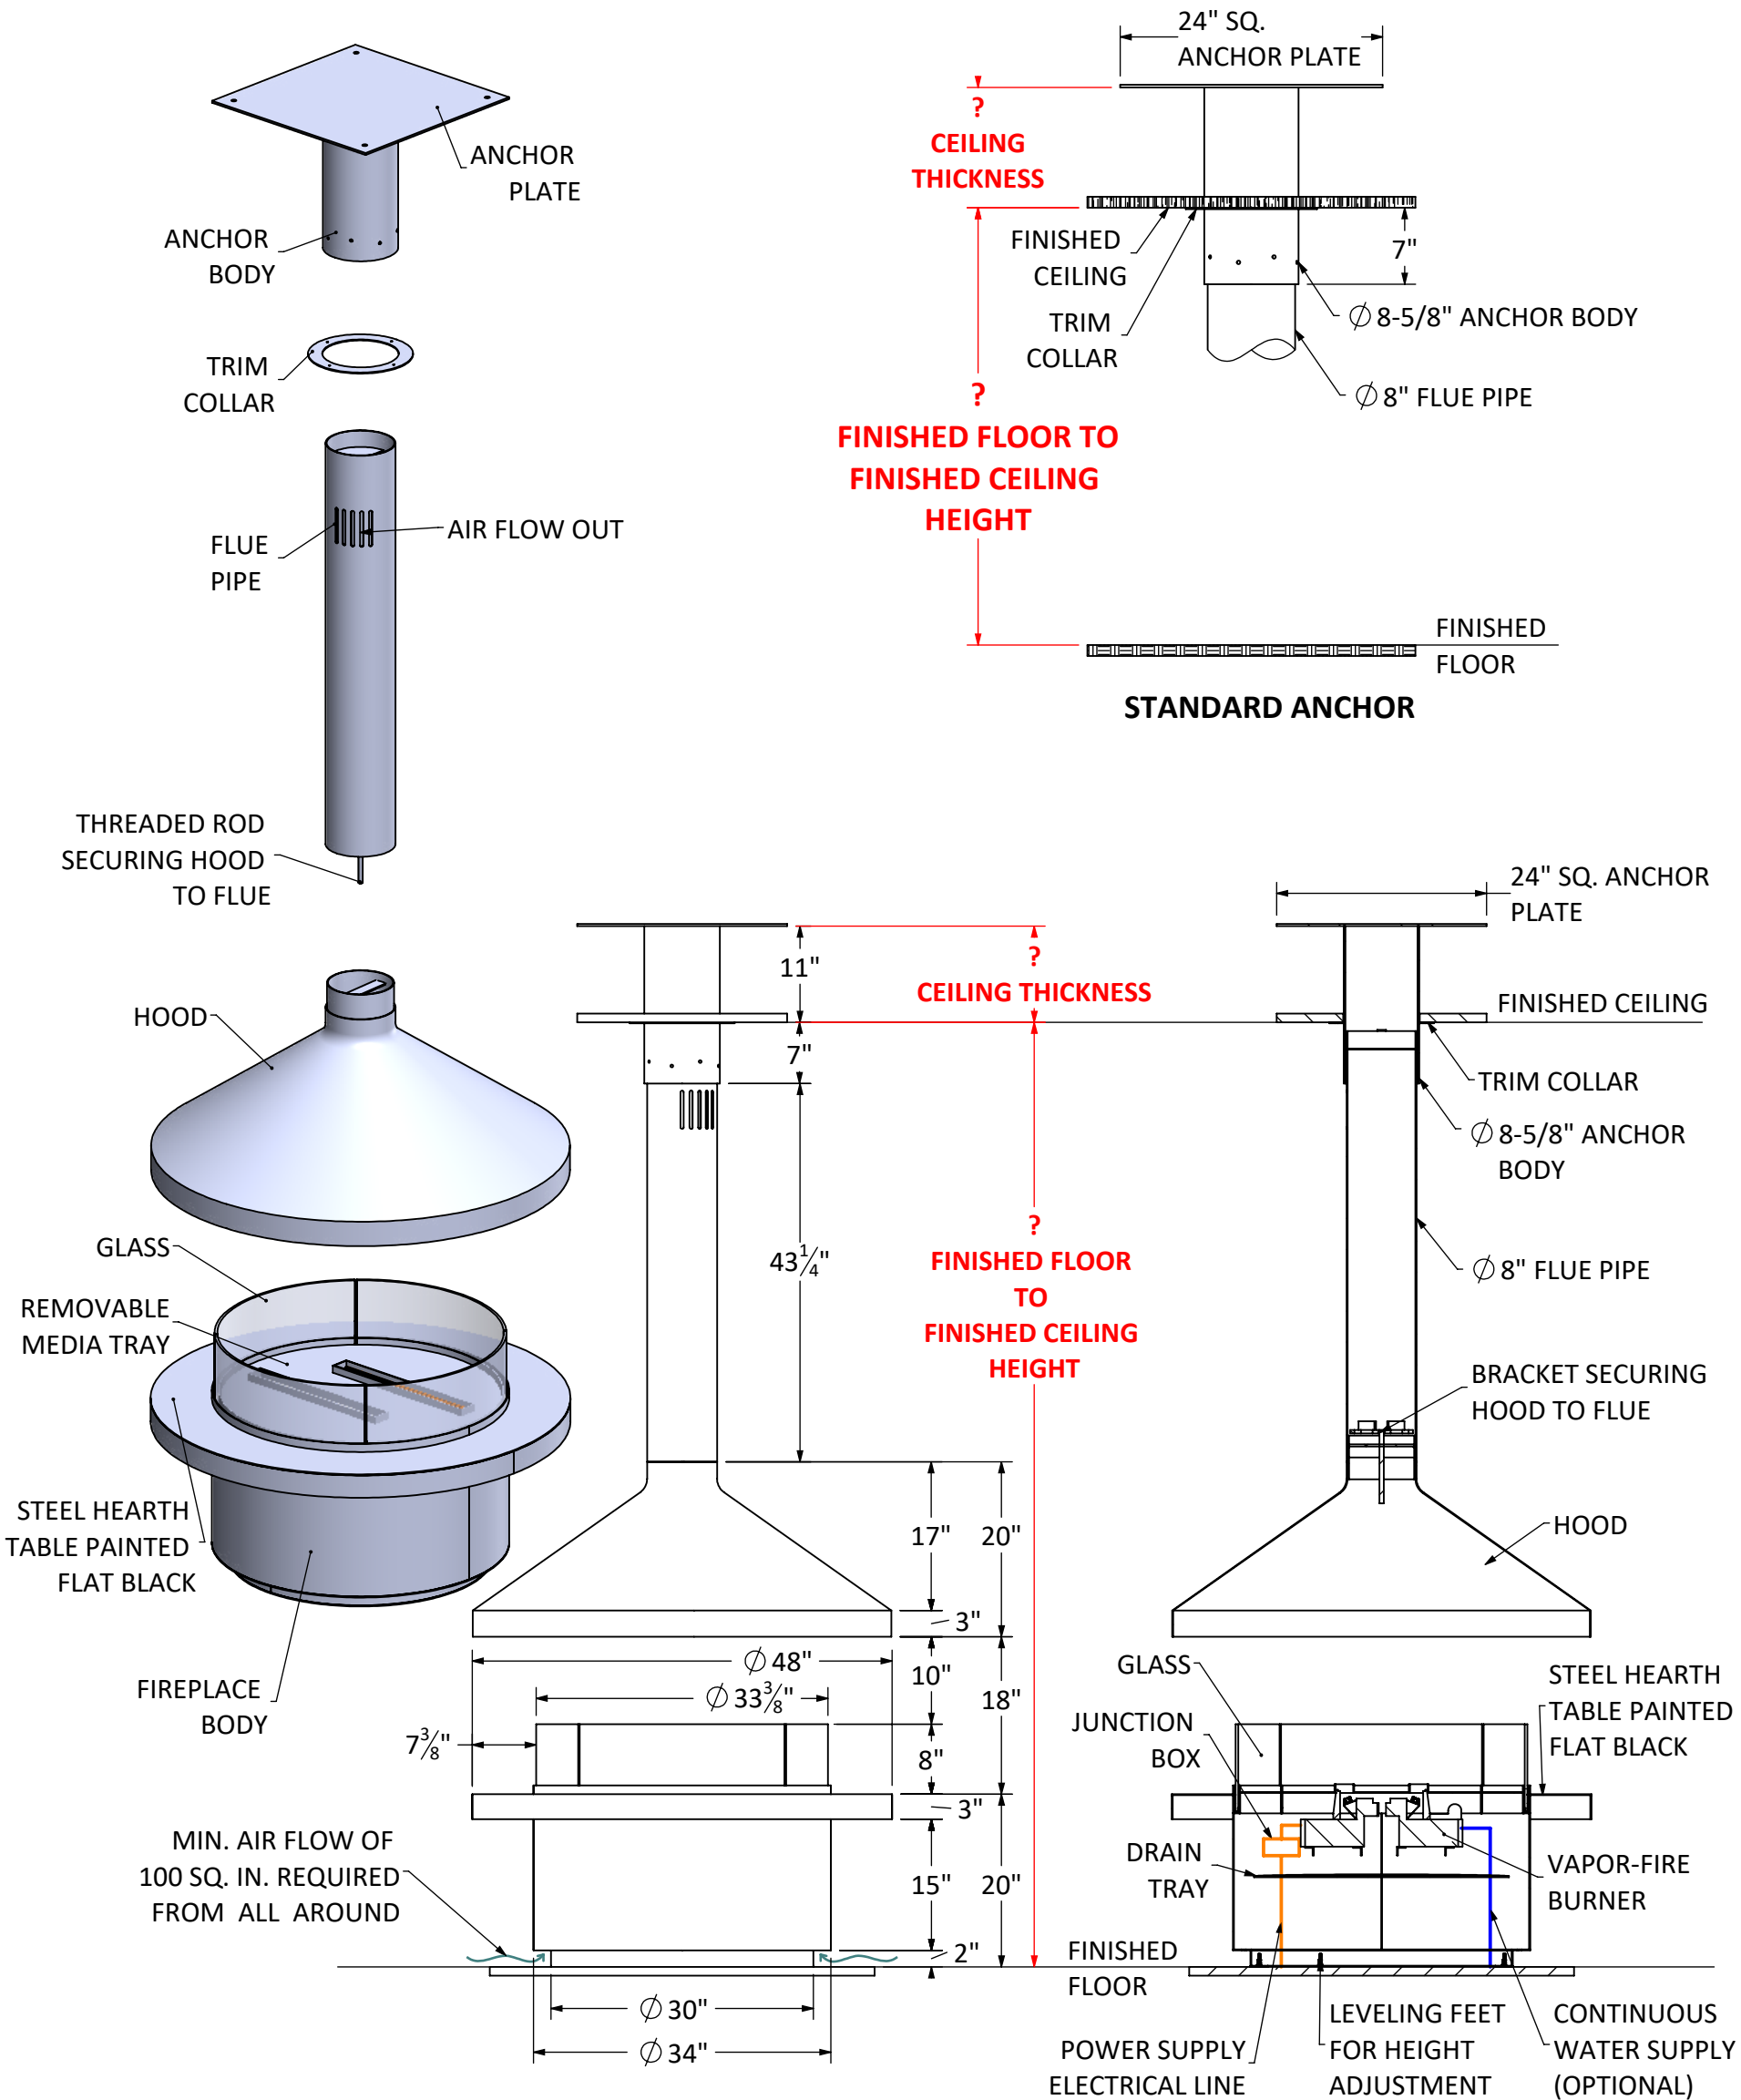


Shown with Standard 9 ft. Flat Ceiling Application
with Vapor-Fire
Custom Lengths & Anchor Options Available

**NOTE: Dedicated wall switch
required for operation.**


SECTION VIEW
SCALE 1:20

Anchor	65 lbs. approx.	UNLESS OTHERWISE SPECIFIED:	NAME	DATE	MODEL:
Flue & Hood	135 lbs. approx.	DIMENSIONS ARE IN INCHES TOLERANCES: FRACTIONAL ± ANGULAR: MACH ± BEND ± TWO PLACE DECIMAL ± THREE PLACE DECIMAL ±	DRAWN	MP	4/2/2019
Fireplace Body	275 lbs. approx.	INTERPRET GEOMETRIC TOLERANCING PER:	CHECKED	MV	4/2/2019
Total Fireplace Weight	475 lbs. approx.	MATERIAL	ENG APPR.		
*Each add'l. 1 ft. of flue pipe weighs: approx. 11 lbs.		FINISH	MFG APPR.		
PROPRIETARY AND CONFIDENTIAL THE INFORMATION CONTAINED IN THIS DRAWING IS THE SOLE PROPERTY OF CUSTOM FIREPLACE DESIGN INC. ANY REPRODUCTION IN PART OR AS A WHOLE WITHOUT THE WRITTEN PERMISSION OF CUSTOM FIREPLACE DESIGN INC. IS PROHIBITED.		DO NOT SCALE DRAWING	CF + D CUSTOM FIREPLACE DESIGN INC. 5230 HARVESTER RD. UNIT # 2 BURLINGTON, ONTARIO CANADA L7L 4X4 PHONE: 905-681-3070 FAX: 905-681-8697		TITLE: LAYOUT DRAWING
			SIZE	DWG. NO.	REV
			A	FMVF-01	0
			SCALE: NTS		SHEET 2 OF 3


CUSTOM ANCHOR OPTIONS AVAILABLE

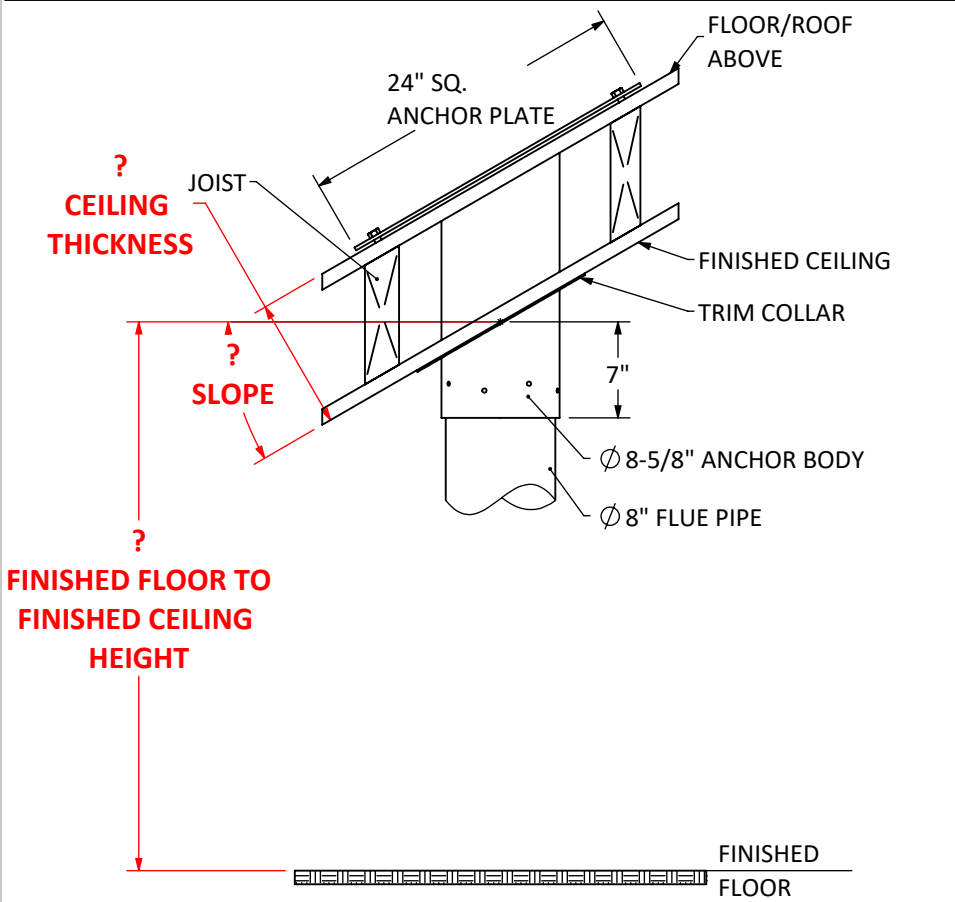


OPTION A - SLOPED DROP FROM ABOVE

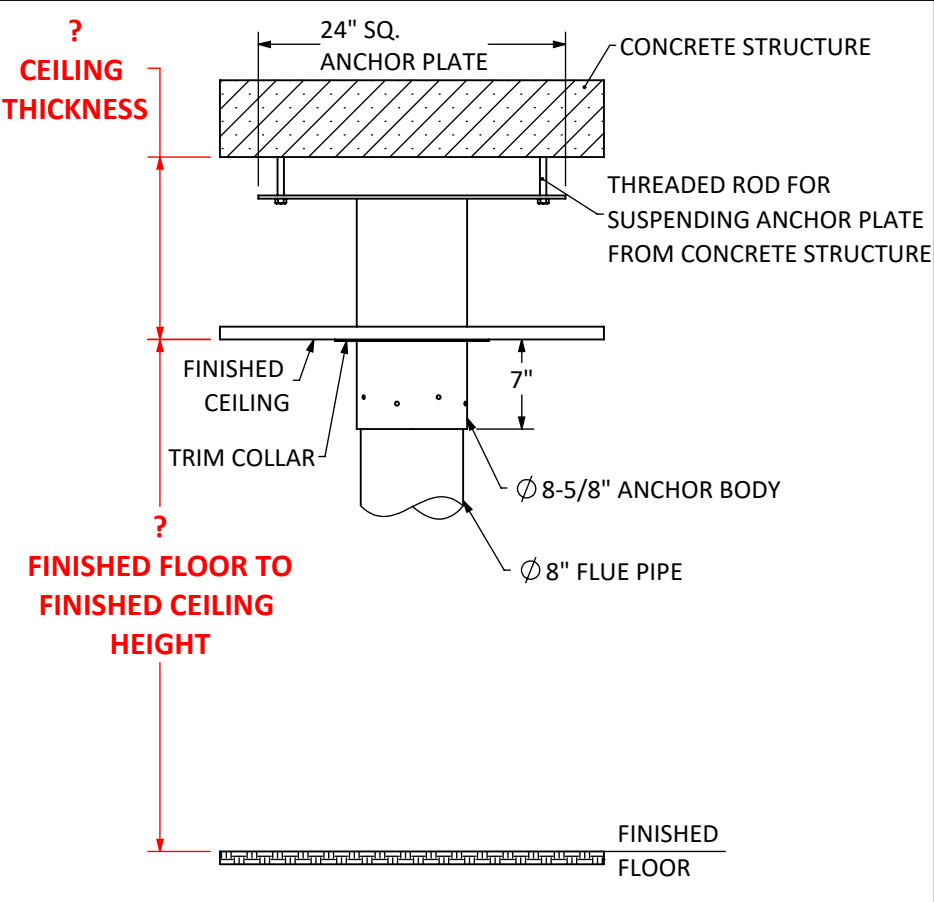

OPTION B - SUSPENDED FROM CONCRETE

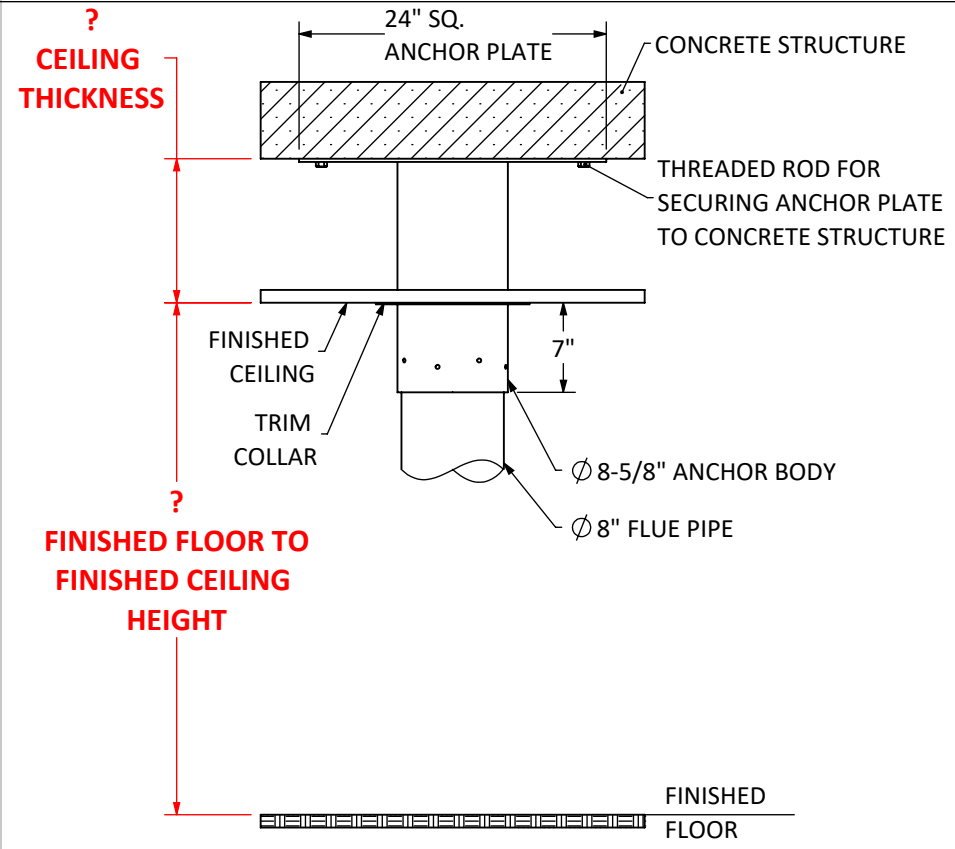

OPTION C - ATTACHED BELOW CONCRETE

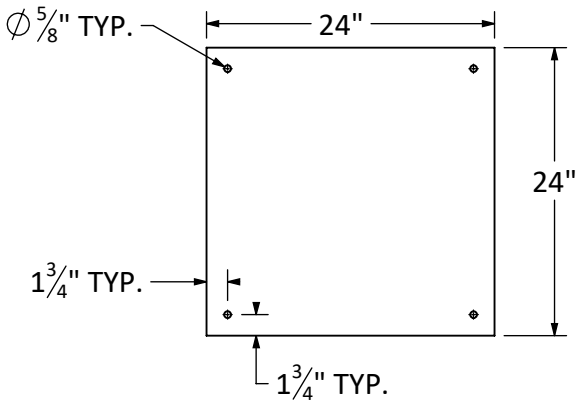

ANCHOR PLATE
24" SQ. x 0.25" THK.

VITA | Fireplaces

BELLA | Suspended Hood with Base Fireplace and Vapor-Fire Burner
Product Information

- Vapor-Fire burner technology
- Realistic flame without heat
- No chimney venting requirements
- Safe to the touch
- Fueled by regular tap water (softened/filtered water if required)
- 120 Volt 15 Amp-GFCI
- Main electrical and optional continuous water line to feed from floor to junction box located inside fireplace base.
- All fireplaces factory Flat Black finish
- Custom Client finishes are available by request. Sample required.
- Dedicated wall switch required for operation
- Heat available, most models

WATER SOURCE OPTIONS

- OPTION 1: Plumbed-In to main source water line, 1/2" reduced to 1/4" factory set connection.
- OPTION 2: Removable 1L container for manual fill approx. 8-10 hour burn time.

Recommended: 3/4" drain line to a 1 1/2" floor drain OR condensate pump OR moisture alarm for potential leak management. (Not mandatory)

Note: Exact measurements may vary ±1/2".

North American Designed & Manufactured
by
CF + D | custom fireplace design

PROPRIETARY AND CONFIDENTIAL
THE INFORMATION CONTAINED IN THIS DRAWING IS THE SOLE PROPERTY OF CUSTOM FIREPLACE DESIGN INC.
ANY REPRODUCTION IN PART OR AS A WHOLE WITHOUT THE WRITTEN PERMISSION OF CUSTOM FIREPLACE DESIGN INC.
IS PROHIBITED.

UNLESS OTHERWISE SPECIFIED:	NAME	DATE	MODEL: BELLA		
DIMENSIONS ARE IN INCHES TOLERANCES: FRACTIONAL ± ANGULAR: MACH ± BEND ± TWO PLACE DECIMAL ± THREE PLACE DECIMAL ±	DRAWN	MP	4/2/2019	TITLE: CUSTOM ANCHOR OPTIONS	
	CHECKED	MV	4/2/2019		
	ENG APPR.				
	MFG APPR.				
INTERPRET GEOMETRIC TOLERANCING PER:	Q.A.				
MATERIAL	CF + D CUSTOM FIREPLACE DESIGN INC. 5230 HARVESTER RD. UNIT # 2 BURLINGTON, ONTARIO CANADA L7L 4X4 PHONE: 905-681-3070 FAX: 905-681-8697			SIZE A	DWG. NO. FMVF-01
FINISH					REV 0
DO NOT SCALE DRAWING				SCALE: NTS	SHEET 3 OF 3