

VITA | Fireplaces

North American Designed & Manufactured by CF + D | custom fireplace design



Image shown is for illustration purpose and may include some optional features.

BELLA | Suspended Hood with Base Wood Burning Fireplace



The fireplace has been tested and certified to meet the standards of UL 737-Standard for Fireplace Stoves. & CAN/ULC - S610- Standard for Factory-Built Fireplace Systems. Certified Under - ICC-ES PMG-1574

PRODUCT LAYOUT PACKAGE

2022-02-21

CF + D | custom fireplace design

www.customfireplacedesign.com

VITA | Fireplaces

North American Designed & Manufactured by CF + D | custom fireplace design



Image shown is for illustration purpose and may include some optional features.

BELLA | Suspended Hood with Base Wood Burning Fireplace




The fireplace has been tested and certified to meet the standards of UL 737-Standard for Fireplace Stoves. & CAN/ULC - S610- Standard for Factory-Built Fireplace Systems. Certified Under - ICC-ES PMG-1574

PRODUCT LAYOUT PACKAGE

2022-02-21

CF + D | custom fireplace design

www.customfireplacedesign.com

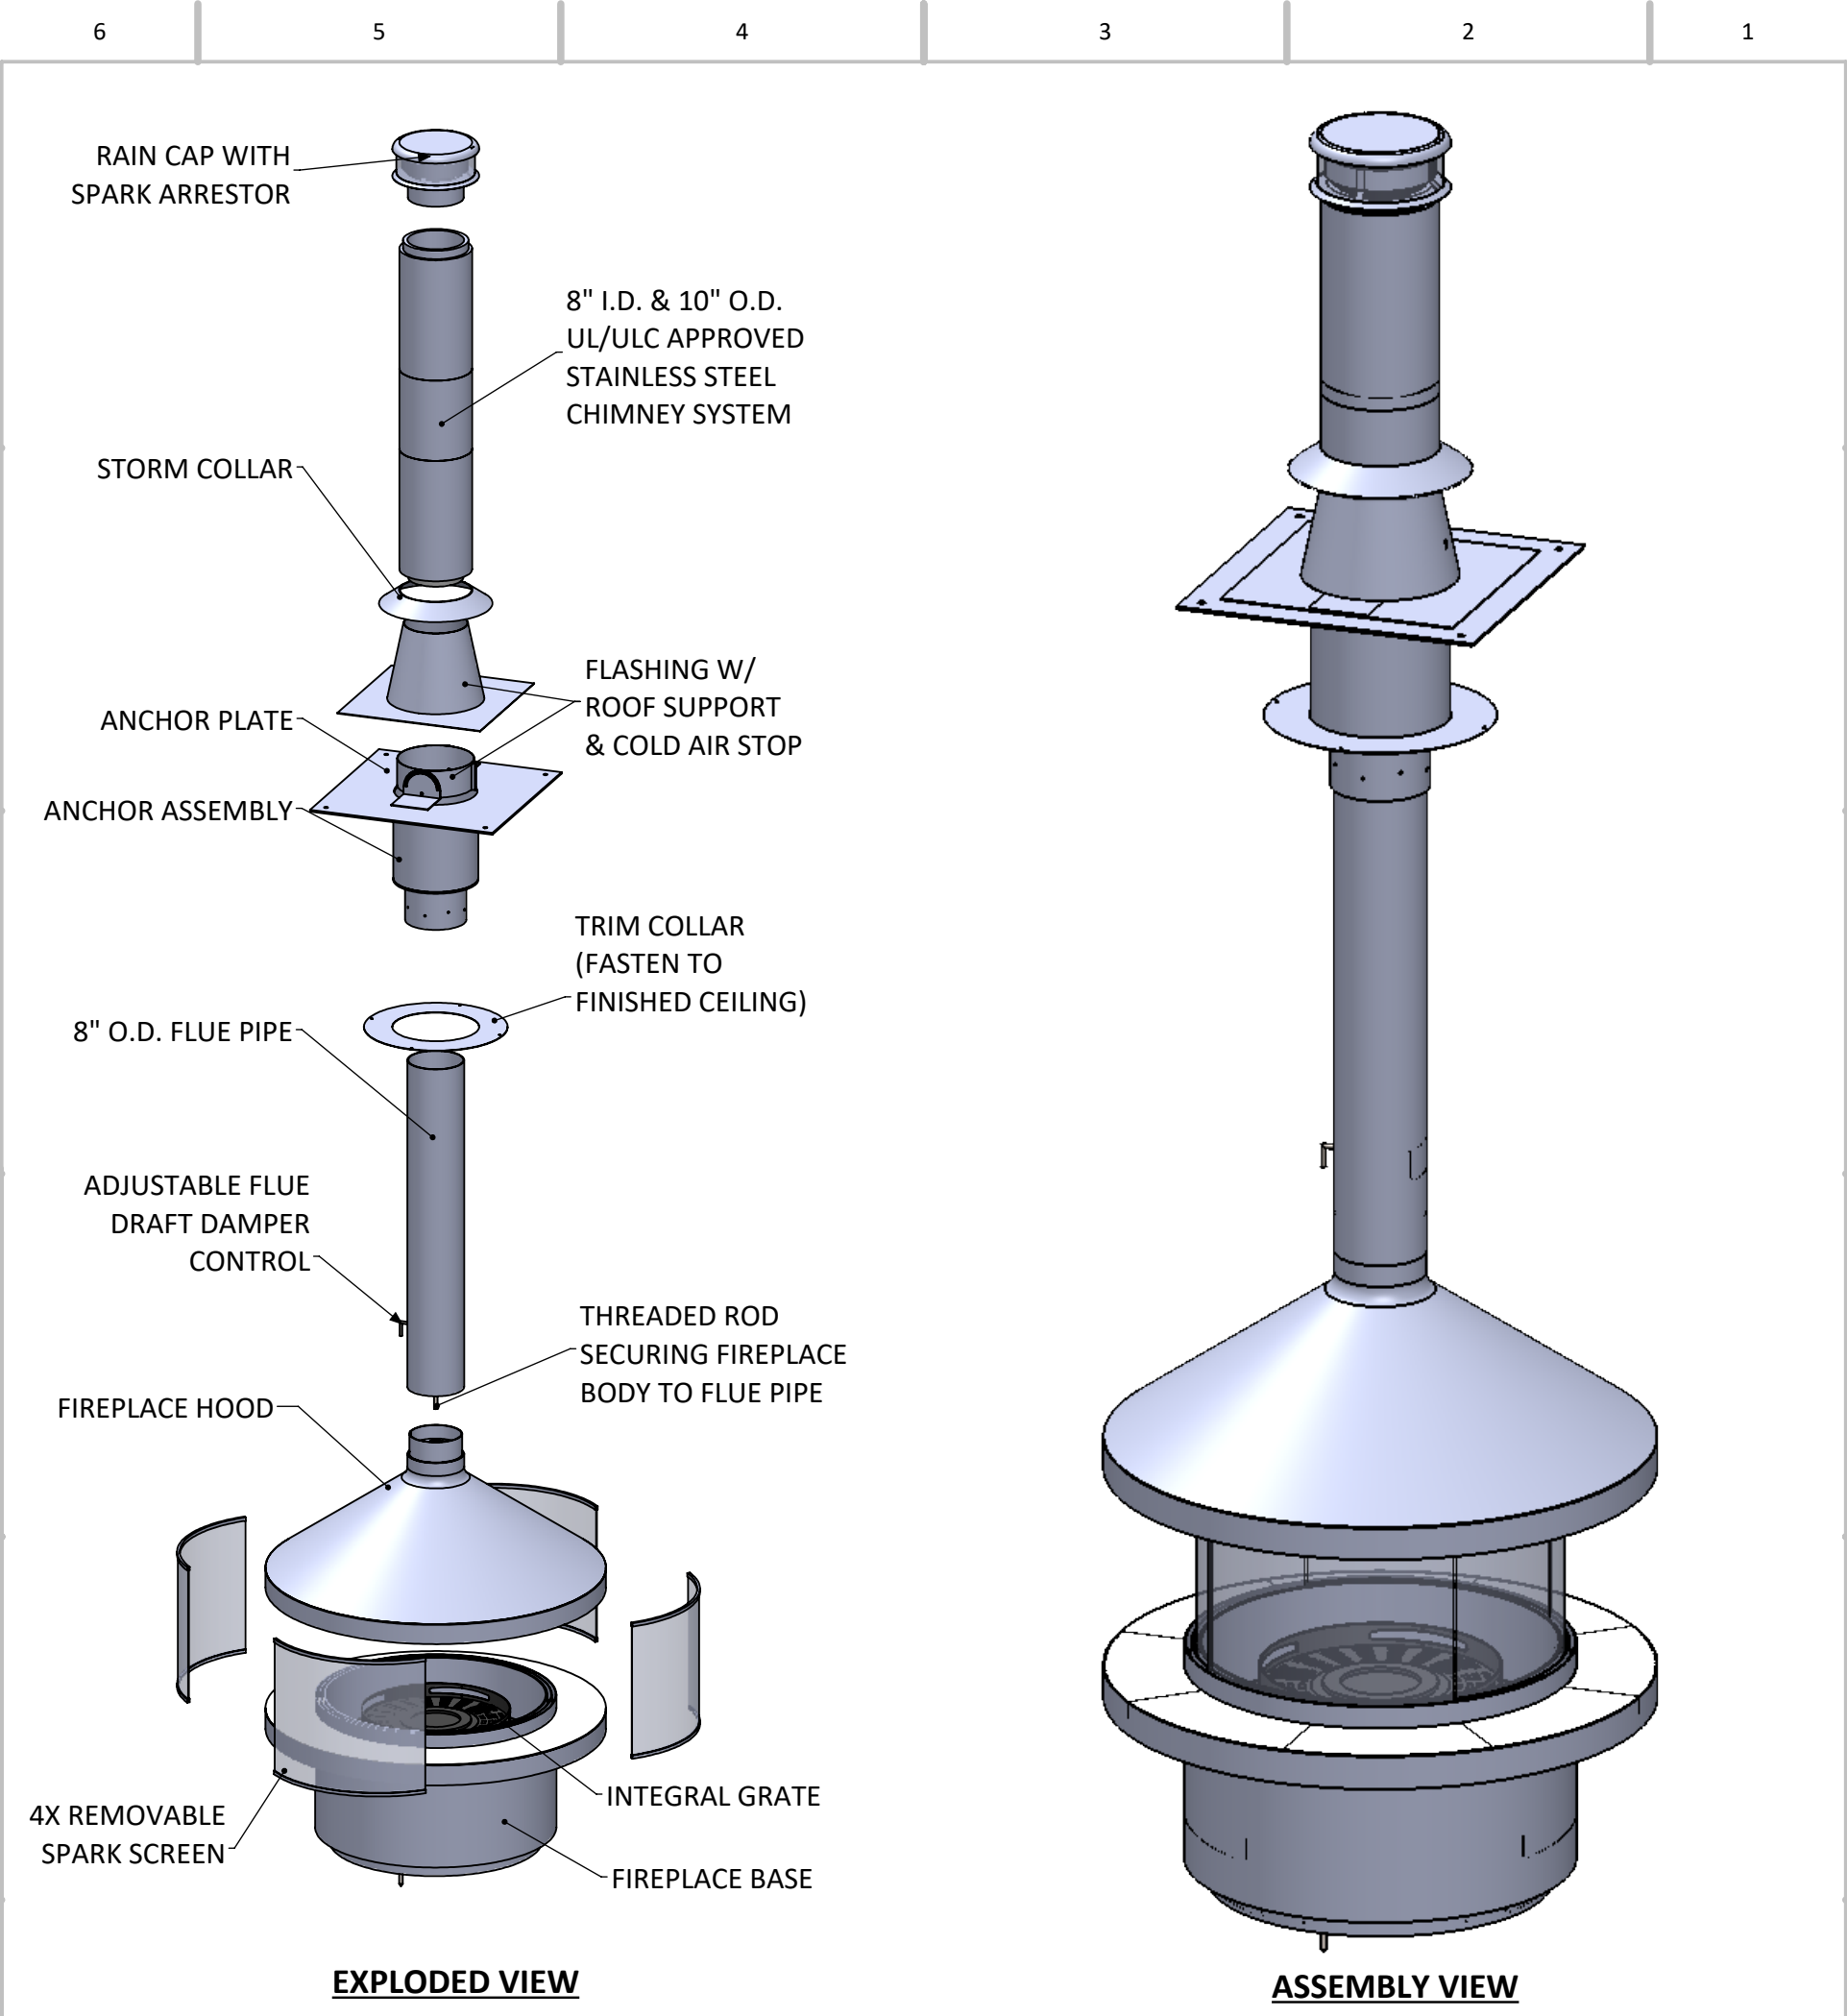


BELLA | Suspended Hood with Base Wood Burning Fireplace
Product Information

- For use with Solid wood fuel only.
- UL/ULC Approved Stainless Steel Chimney System
- All Standard fireplaces are painted in a High heat factory Flat Black finish.
- All dimensions are in inches.
- Exact measurements may vary $\pm \frac{1}{4}$ ".
- Custom integral grate assembly.
- Custom removable spark protection screen.
- Adjustable flue draft damper control.
- The height of the chimney vent must extend a minimum of 3 ft. above the roof exit & a minimum of 2ft. above any obstruction within 10ft. radius.
- A minimum of 15ft. from finished floor to the top of chimney is required for stronger drafts.

- Optional decorative chimney cover available at an add'l cost.
- Custom anchor options available at an add'l cost.
- 350CFM of make-up air recommended.

STANDARD PRODUCT WEIGHTS		
SR. NO.	COMPONENT REFERENCE	WEIGHT
1	Anchor ($\varnothing$ 12.5"x24" lg.)	85 lbs. approx.
2	Flue & Hood	135 lbs. approx.
3	Fireplace Body	275 lbs. approx.
Total Fireplace weight (for 9ft. ceiling application)		495 lbs. approx.
*Each add'l. 1 ft. of flue pipe weighs : approx. 11 lbs.		
*Each add'l. 1 ft. of anchor pipe weighs : approx. 17 lbs.		

North American Designed & Manufactured by:		PROJECT		REV
CF + D custom fireplace design		BELLA Suspended Hood with Base Wood Burning Fireplace		0
5230 Harvester Rd. Unit # 2 Burlington, Ontario Canada L7L 4X4 Phone: 905 681-3070 Fax: 905 681-8697		UNLESS OTHERWISE SPECIFIED		
PROPRIETARY AND CONFIDENTIAL THE INFORMATION CONTAINED IN THIS DRAWING IS THE SOLE PROPERTY OF CUSTOM FIREPLACE DESIGN. ANY REPRODUCTION IN PART OR AS A WHOLE WITHOUT THE WRITTEN PERMISSION OF CUSTOM FIREPLACE DESIGN IS PROHIBITED.		DESCRIPTION Assembly View		
		DRAWN	NAME Maulik Panchal	DATE (mm/dd/yyyy) 2022-02-21
		CHECKED	MV	2022-02-21
		APPROVED	--	NA
SIZE B SHEET 2 OF 6		DO NOT SCALE DRAWING		

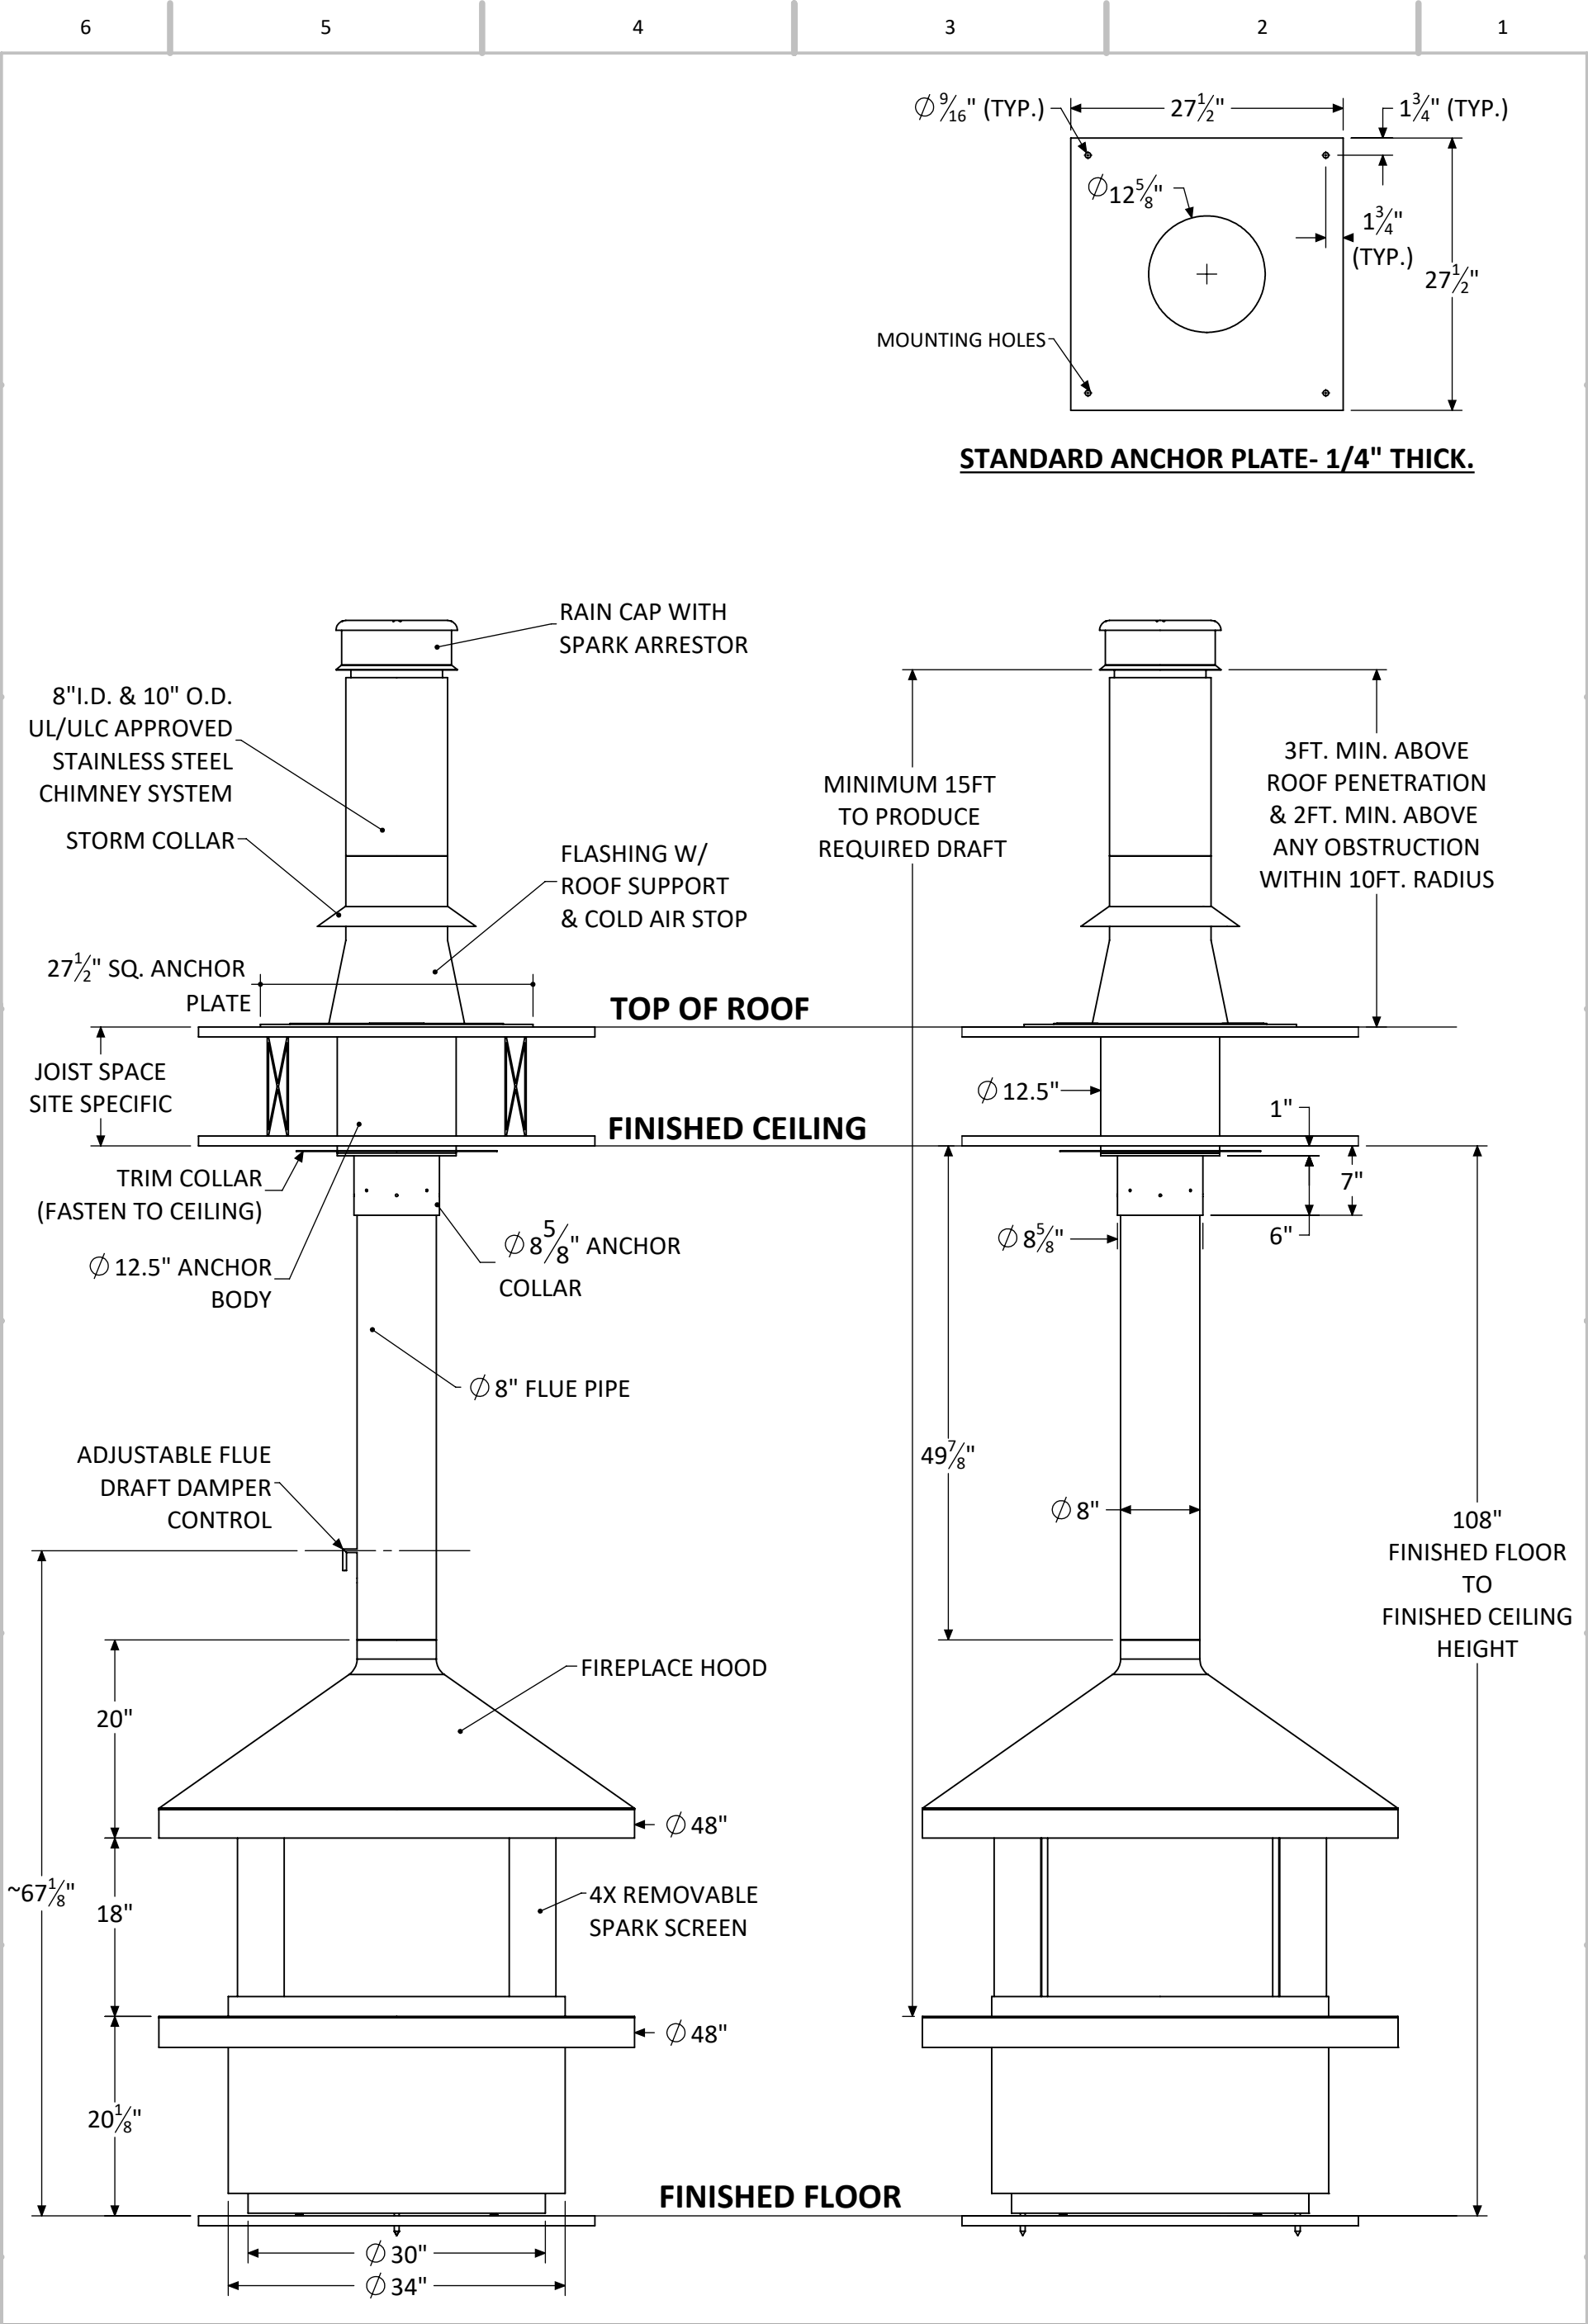

North American Designed & Manufactured by:		PROJECT		REV
		BELLA Suspended Hood with Base Wood Burning Fireplace		0
CF + D custom fireplace design		UNLESS OTHERWISE SPECIFIED		
		DESCRIPTION Specifications		
		DIMENSIONS ARE IN INCHES	DATE (mm/dd/yyyy)	
		TOLERANCES:		
5230 Harvester Rd. Unit # 2 Burlington, Ontario Canada L7L 4X4		FRACTIONAL ± 1/16	DRAWN	Maulik Panchal
Phone: 905 681-3070 Fax: 905 681-8697		ANGULAR: MACH ± 1° BEND ± 0.5°	CHECKED	MV
		TWO PLACE DECIMAL ± 0.01	APPROVED	--
		THREE PLACE DECIMAL ± 0.005		NA
SIZE B SHEET 3 OF 6		DO NOT SCALE DRAWING		

PROPRIETARY AND CONFIDENTIAL

THE INFORMATION CONTAINED IN THIS DRAWING IS THE SOLE PROPERTY OF CUSTOM FIREPLACE DESIGN. ANY REPRODUCTION IN PART OR AS A WHOLE WITHOUT THE WRITTEN PERMISSION OF CUSTOM FIREPLACE DESIGN IS PROHIBITED.

CUSTOM ANCHOR OPTIONS AVAILABLE (PLEASE FILL IN THE BLANKS AS PER SITE SPECIFIC DETAILS)

H

G

F

E

D

C

B

A

H

G

F


E

D


C

B

A

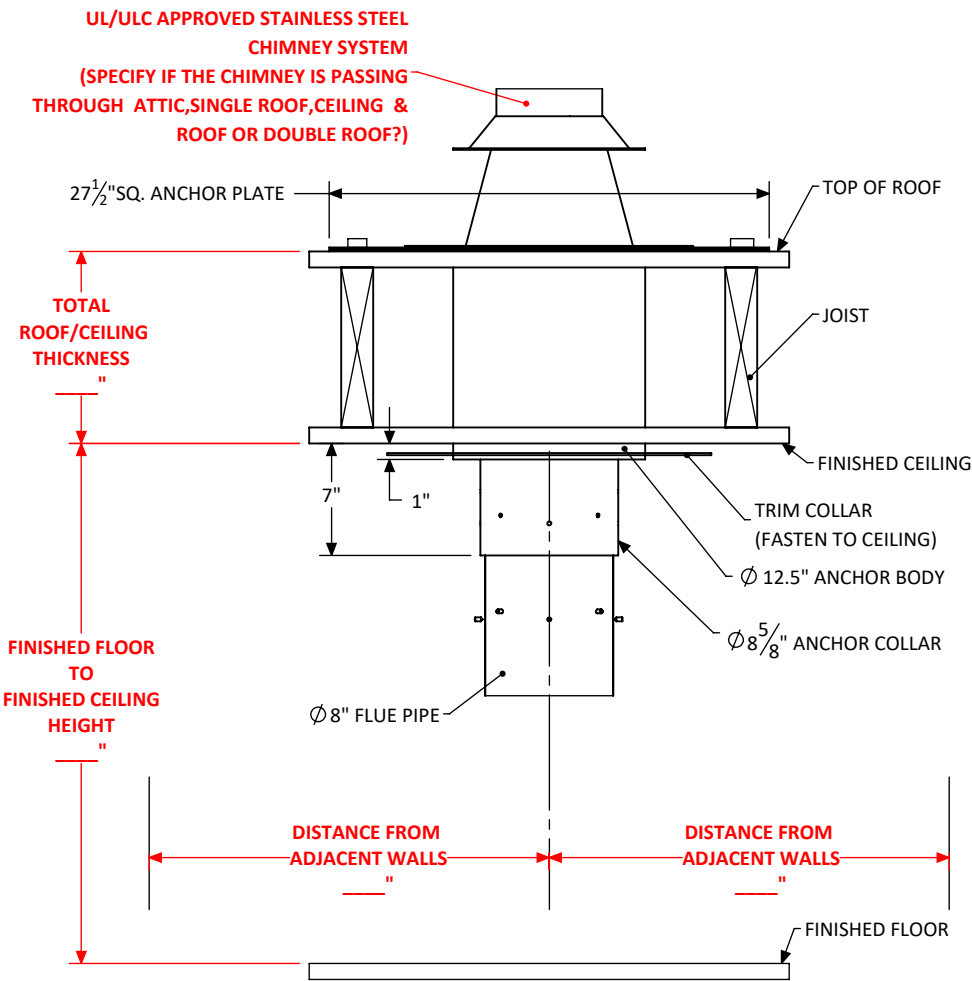

OPTION A - FLAT ROOF DROP FROM ABOVE

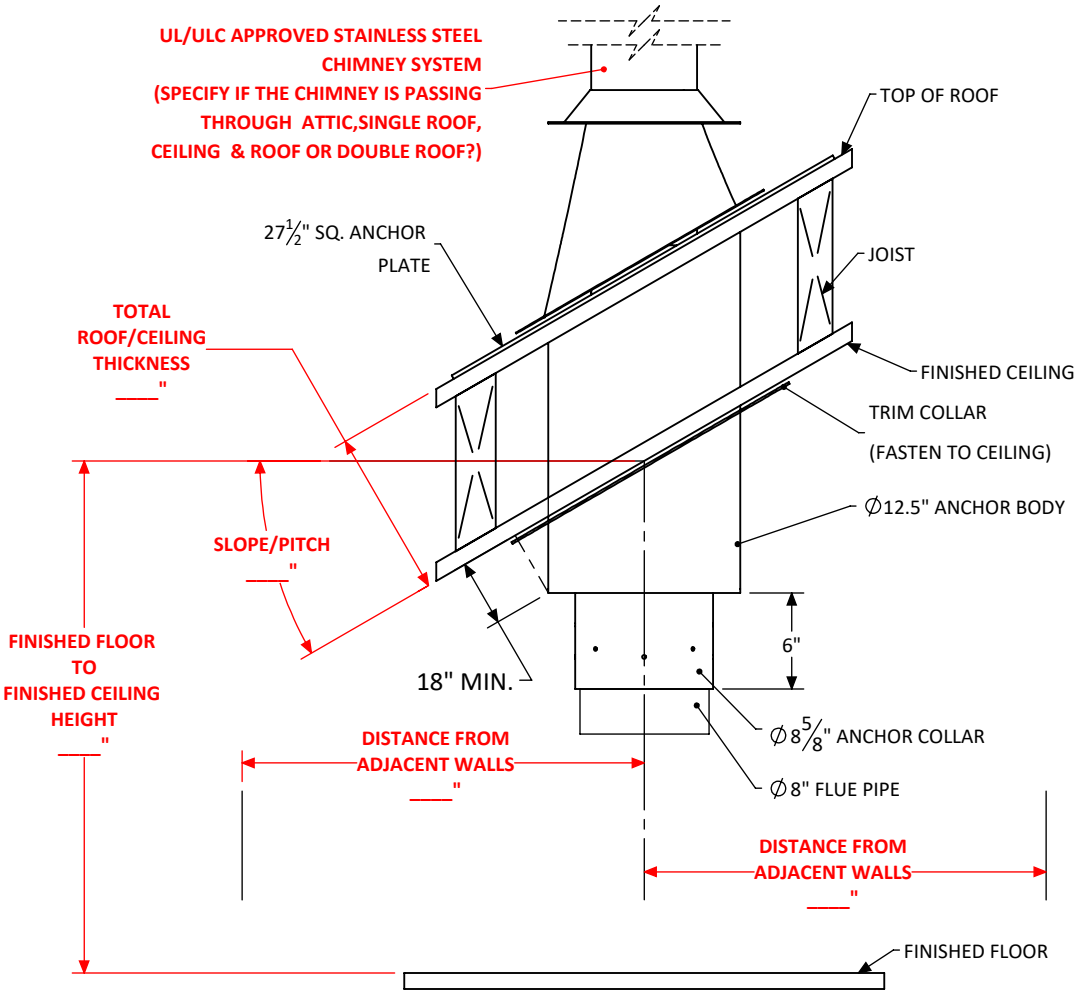

OPTION B - SLOPED ROOF DROP FROM ABOVE

North American Designed & Manufactured by:

CF + D | custom fireplace design

5230 Harvester Rd. Unit # 2 Burlington, Ontario Canada L7L 4X4
Phone: 905 681-3070 Fax: 905 681-8697

PROJECT
BELLA | Suspended Hood with Base Wood Burning Fireplace

UNLESS OTHERWISE SPECIFIED

DIMENSIONS ARE IN INCHES
TOLERANCES:
FRACTIONAL $\pm 1/16$
ANGULAR: MACH $\pm 1^\circ$ BEND $\pm 0.5^\circ$
TWO PLACE DECIMAL ± 0.01
THREE PLACE DECIMAL ± 0.005



DESCRIPTION
Anchor Options

	NAME	DATE (mm/dd/yyyy)
DRAWN	Maulik Panchal	2022-01-25
CHECKED	MV	2022-01-25
APPROVED	--	NA

SIZE B SHEET 4 OF 6

DO NOT SCALE DRAWING



REV
0

PROPRIETARY AND CONFIDENTIAL


THE INFORMATION CONTAINED IN THIS DRAWING IS THE SOLE PROPERTY OF CUSTOM FIREPLACE DESIGN. ANY REPRODUCTION IN PART OR AS A WHOLE WITHOUT THE WRITTEN PERMISSION OF CUSTOM FIREPLACE DESIGN IS PROHIBITED.

CLEARANCE TO COMBUSTIBLES

- A minimum of 36" from the combustible materials and/or walls around the fireplace is required.
- 2" around the chimney system & 18" around flue pipe is required.
- A minimum of 18" of non-combustible floor material all around fireplace base including the portion underneath is required.

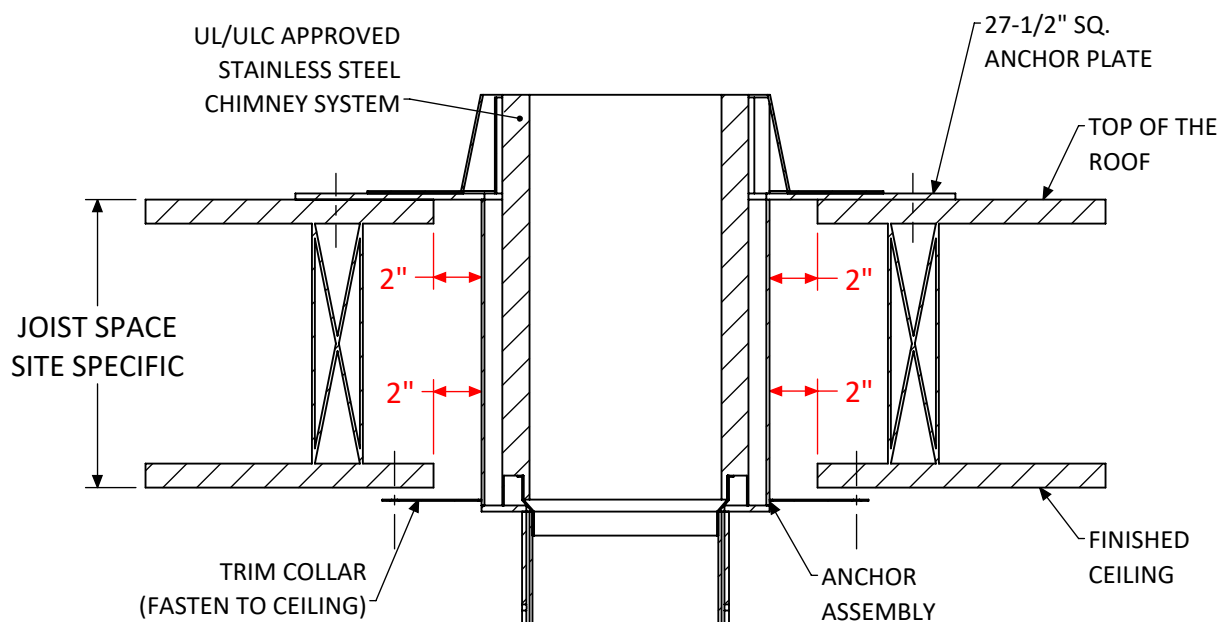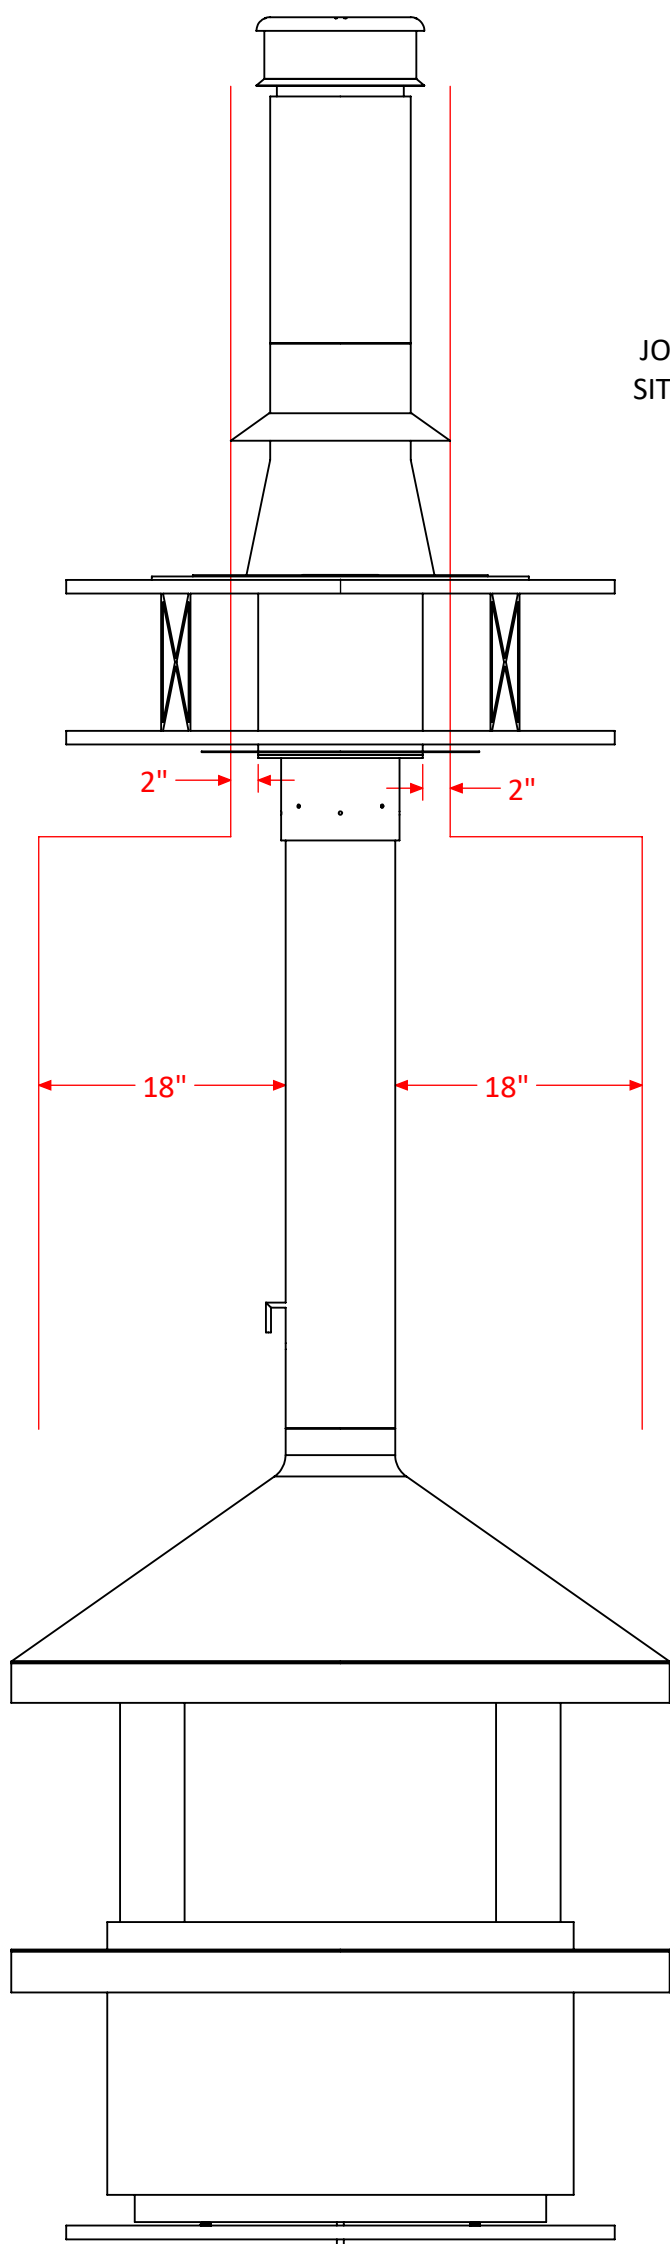

CLEARANCE TO COMBUSTIBLES AT CEILING AND ROOF

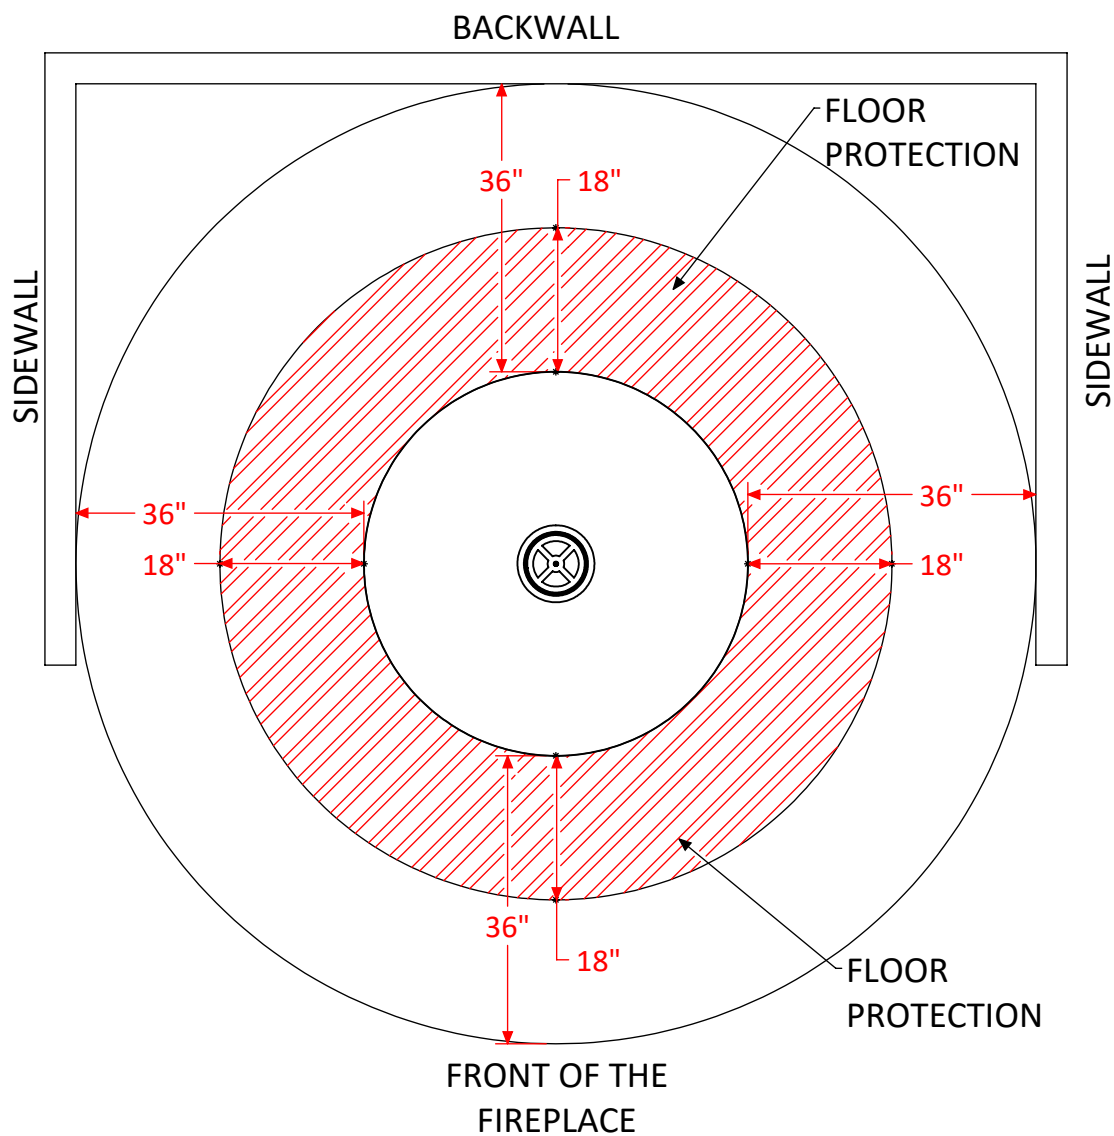

TOP VIEW

**CLEARANCE TO COMBUSTIBLES AROUND FIREPLACE BODY &
FLOOR PROTECTION REQUIREMENTS**

North American Designed & Manufactured by:

CF + D | custom fireplace design

5230 Harvester Rd. Unit # 2 Burlington, Ontario Canada L7L 4X4
Phone: 905 681-3070 Fax: 905 681-8697

PROJECT

BELLA | Suspended Hood with Base Wood Burning Fireplace

REV

0

UNLESS OTHERWISE SPECIFIED

DIMENSIONS ARE IN INCHES

TOLERANCES:

FRACTIONAL $\pm 1/16$
ANGULAR: MAGN.

ANGULAR: MACH ± 1 BEND ± 0.5
TWO PLACE DECIMAL ± 0.01

TWO PLACE DECIMAL ± 0.01
THREE PLACE DECIMAL ± 0.001

THREE PLACE DECIMAL ± 0.005 

DESCRIPTION

Clearance to Combustibles

NAME _____

DATE
(mm/dd/yyyy)

DRAWN

Maulik Panchal

2022-02-21

CHECKED

MV

2022-02-21


APPROVED

NA

SIZE **B** SHEET 5 OF 6


DO NOT SCALE DRAWING

OPTIONAL DECORATIVE CHIMNEY COVER (ROUND)

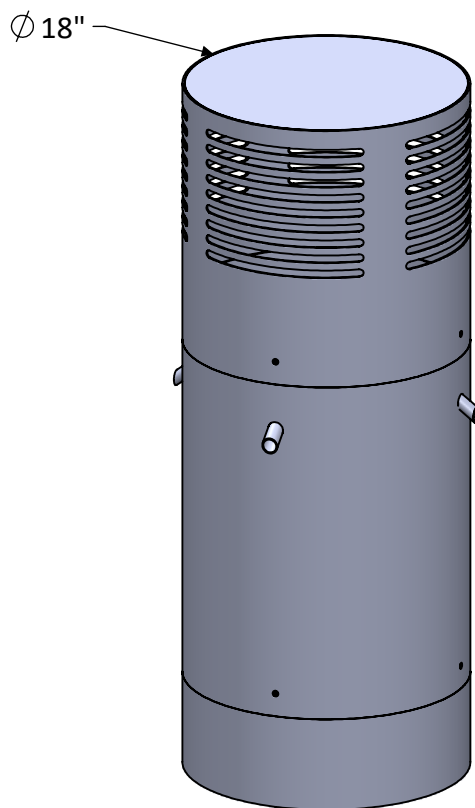


(STANDARD SIZE UP TO 5 FT.)

WITHOUT DECORATIVE CHIMNEY COVER

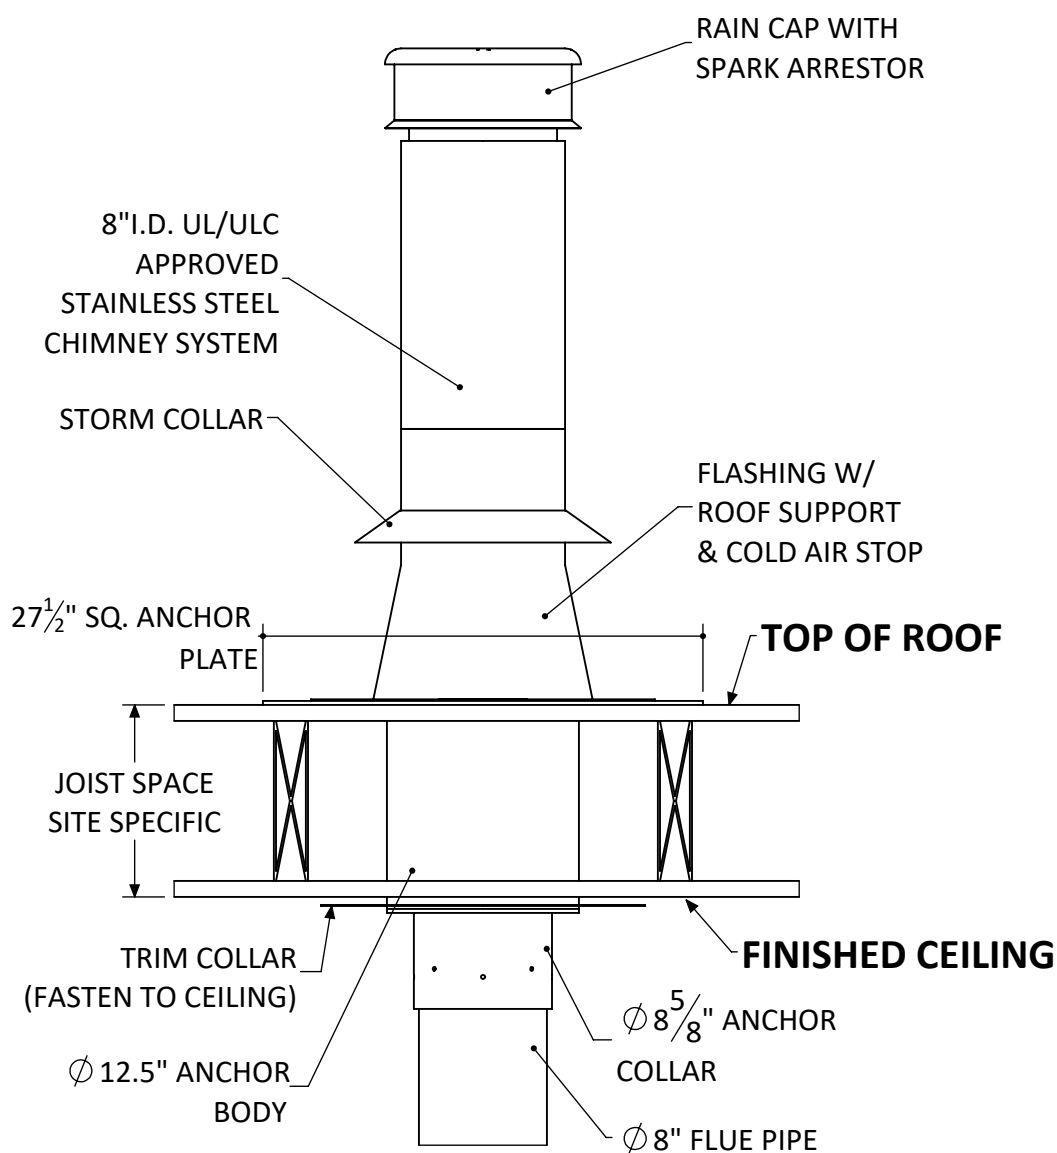

**WITH DECORATIVE
CHIMNEY COVER**

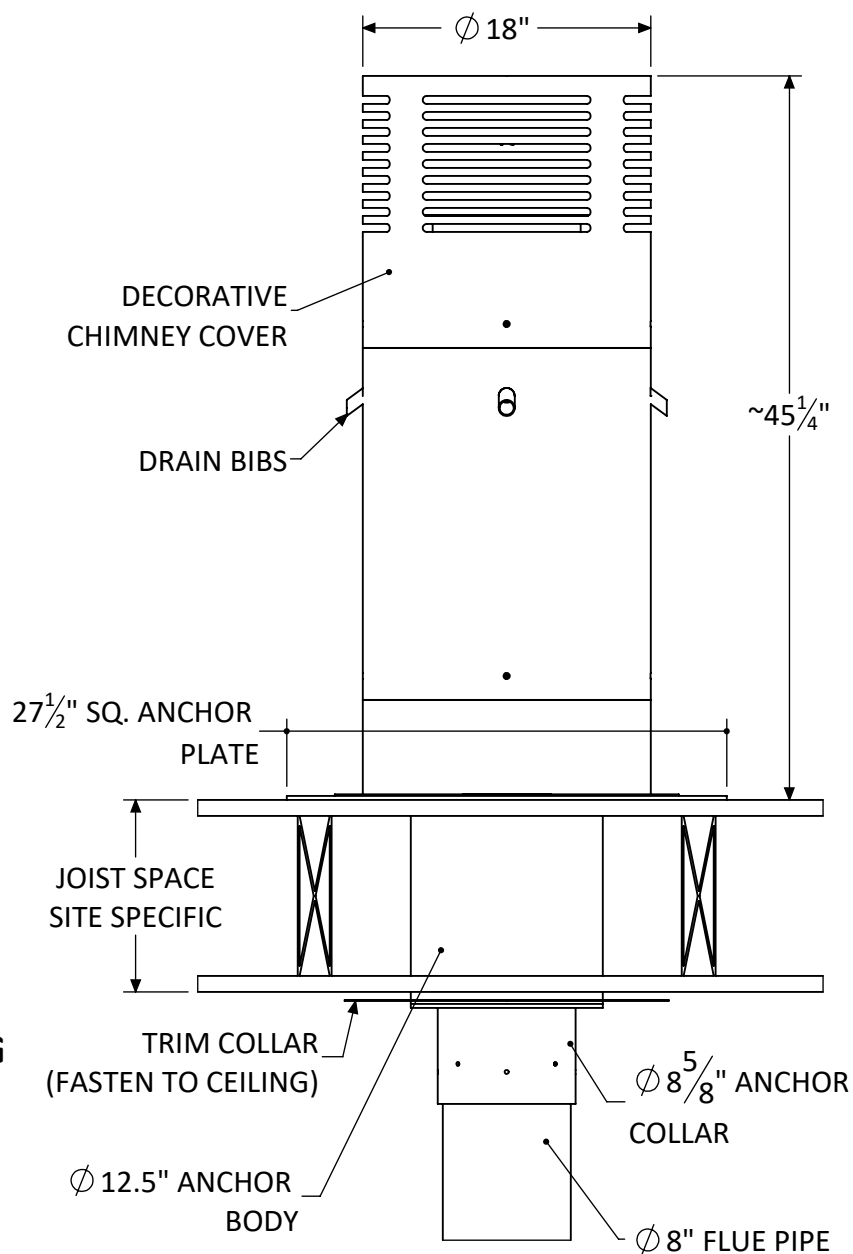

North American Designed & Manufactured by:

CF + D | custom fireplace design

5230 Harvester Rd. Unit # 2 Burlington, Ontario Canada L7L 4X4
Phone: 905 681-3070 Fax: 905 681-8697

PROPRIETARY AND CONFIDENTIAL

THE INFORMATION CONTAINED IN THIS DRAWING IS THE SOLE PROPERTY OF CUSTOM FIREPLACE DESIGN.
ANY REPRODUCTION IN PART OR AS A WHOLE WITHOUT THE WRITTEN PERMISSION OF CUSTOM FIREPLACE DESIGN IS PROHIBITED.

PROJECT

BELLA | Suspended Hood with Base Wood Burning Fireplace

UNLESS OTHERWISE SPECIFIED

DIMENSIONS ARE IN INCHES
TOLERANCES:
FRACTIONAL $\pm 1/16$
ANGULAR: $\pm 1^\circ$ BEND $\pm 0.5^\circ$
TWO PLACE DECIMAL ± 0.01
THREE PLACE DECIMAL ± 0.005

SIZE **B** SHEET 6 OF 6

DO NOT SCALE DRAWING

DESCRIPTION

Decorative Cover Options

	NAME	DATE (mm/dd/yyyy)
--	------	----------------------

DRAWN	Maulik Panchal	2022-02-2
-------	----------------	-----------

CHECKED	MV	2022-02-21
---------	----	------------

APPROVED	--	NA
----------	----	----

REV

0

A